DISCLAIMER

THIS MAP WAS PREPARED FOR LOCAL PROPERTY ASSESSMENT PURPOSES ONLY AND THE PARCELS SHOWN HEREON MAY NOT COMPLY WITH STATE AND LOCAL SUBDIVISION ORDINANCES, AND NO LIABILITY IS ASSUMED FOR THE USE OF THE INFORMATION SHOWN HEREON.

POR. NW 1/4 OF SE 1/4 SEC. 34, T.18S., R.25E., M.D.B. & M.

Tax Area Code 6-011

101-18

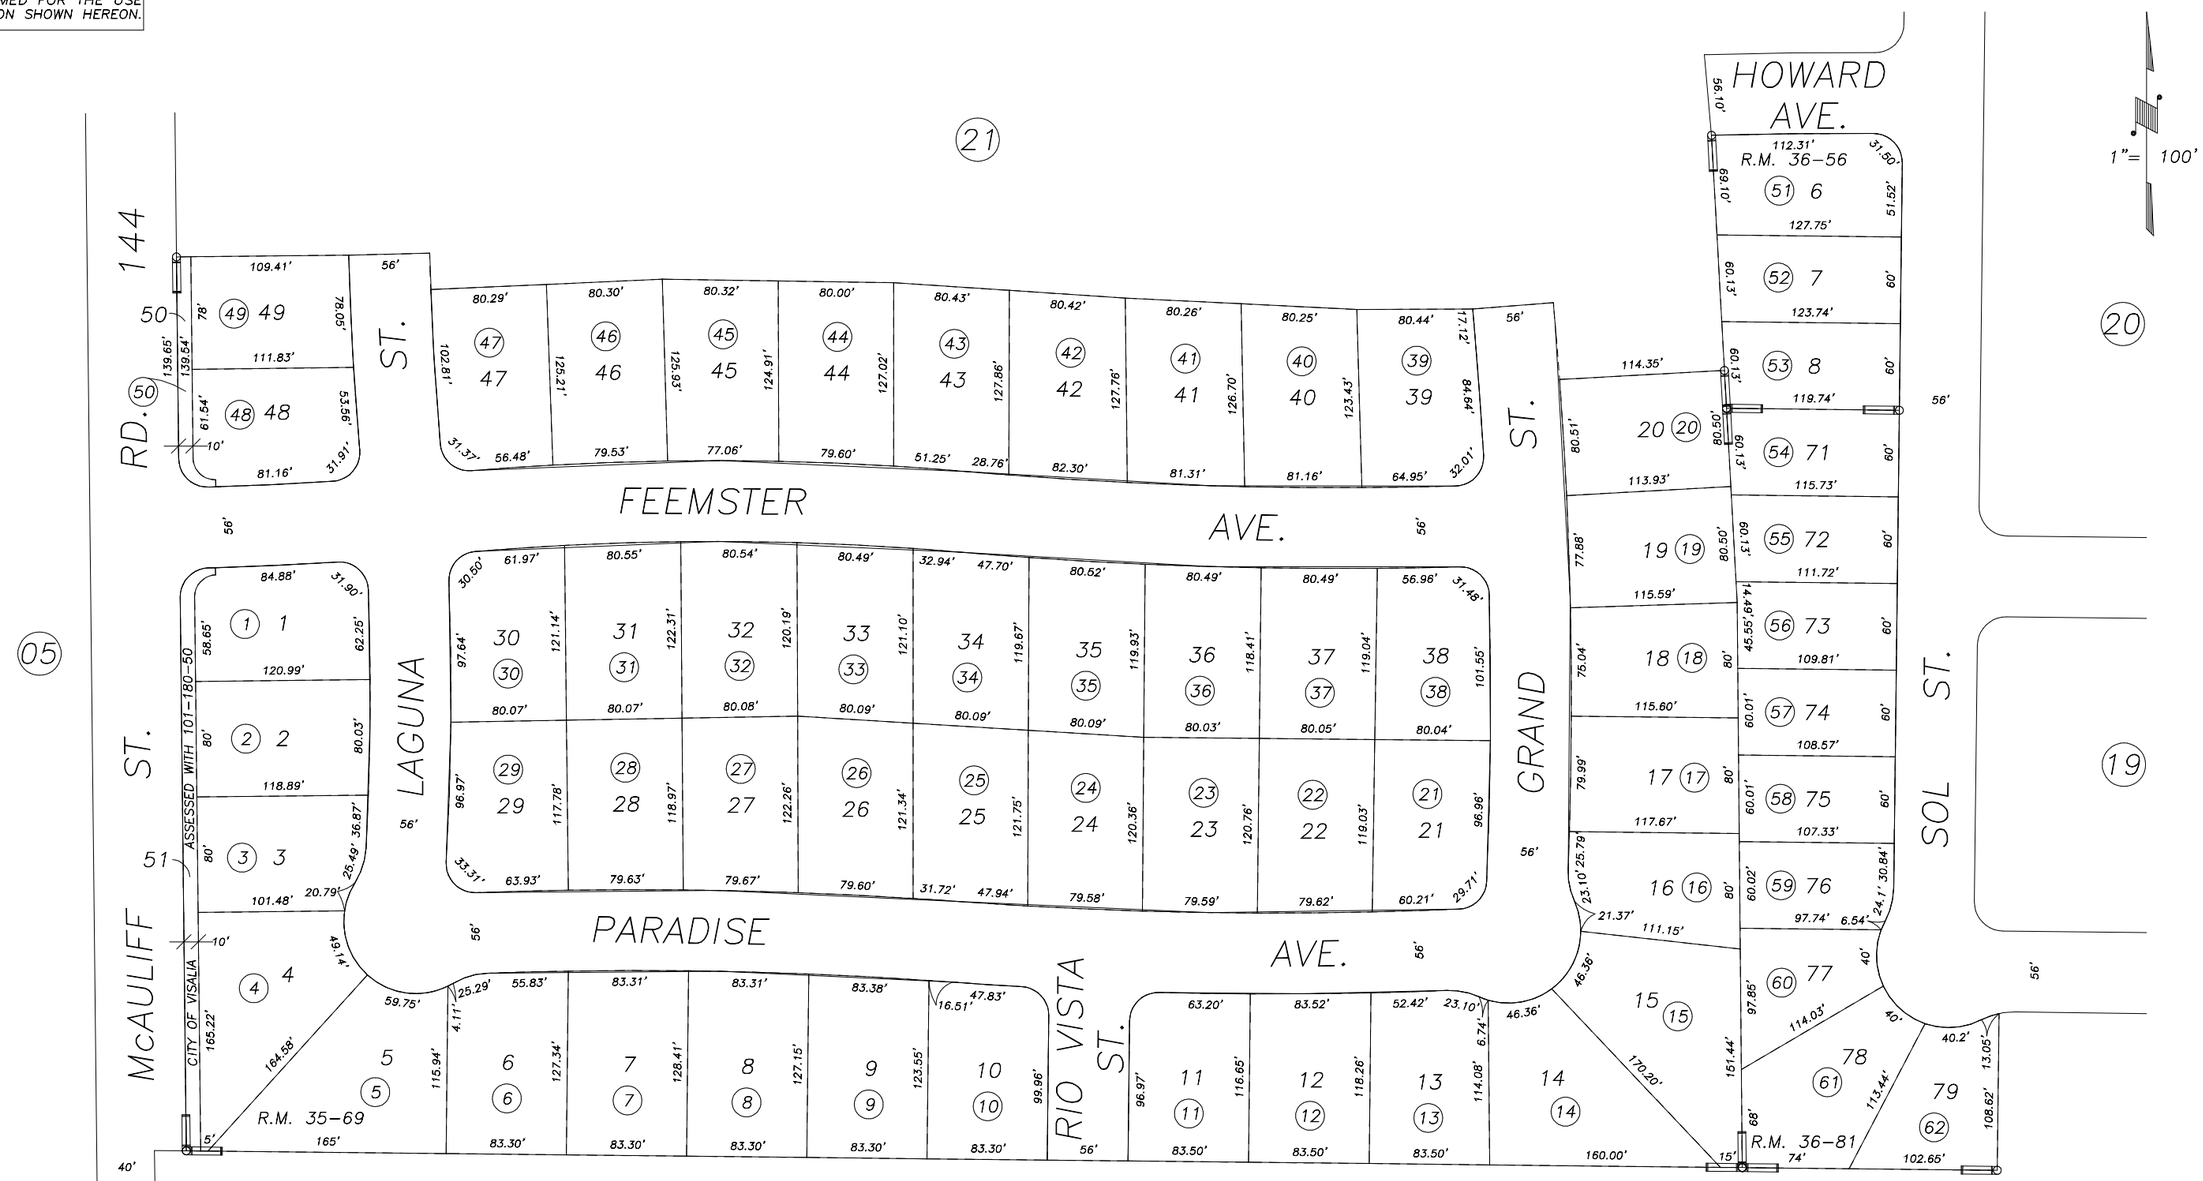

POR. LOS RIOS SUB. UNIT 1, R.M. 35-69
POR. LOS RIOS UNIT 3, R.M. 36-56
POR. LOS RIOS UNIT 4, R.M. 36-81

CITY OF VISALIA
ASSESSOR'S MAPS BK. 101, PG. 18.
COUNTY OF TULARE, CALIF.

TRA CHANGE	11-24-99	KPT
REVISION	DATE	BY

NOTE: Assessor's Block Numbers Shown in Ellipses
Assessor's Parcel Numbers Shown in Circles

00/01