N1/2 OF SW1/4 OF NE1/4 SEC.34, T.18S., R.25E., M.D.B.&M.

Tax Area Codes 006–198

101–26

DISCLAIMER

THIS MAP WAS PREPARED FOR LOCAL PROPERTY ASSESSMENT PURPOSES ONLY AND THE PARCELS SHOWN HEREON MAY NOT COMPLY WITH STATE AND LOCAL SUBDIVISION ORDINANCES, AND NO LIABILITY IS ASSUMED FOR THE USE OF THE INFORMATION SHOWN HEREON. R & T CODE SEC. 327, 408.3, ETC.

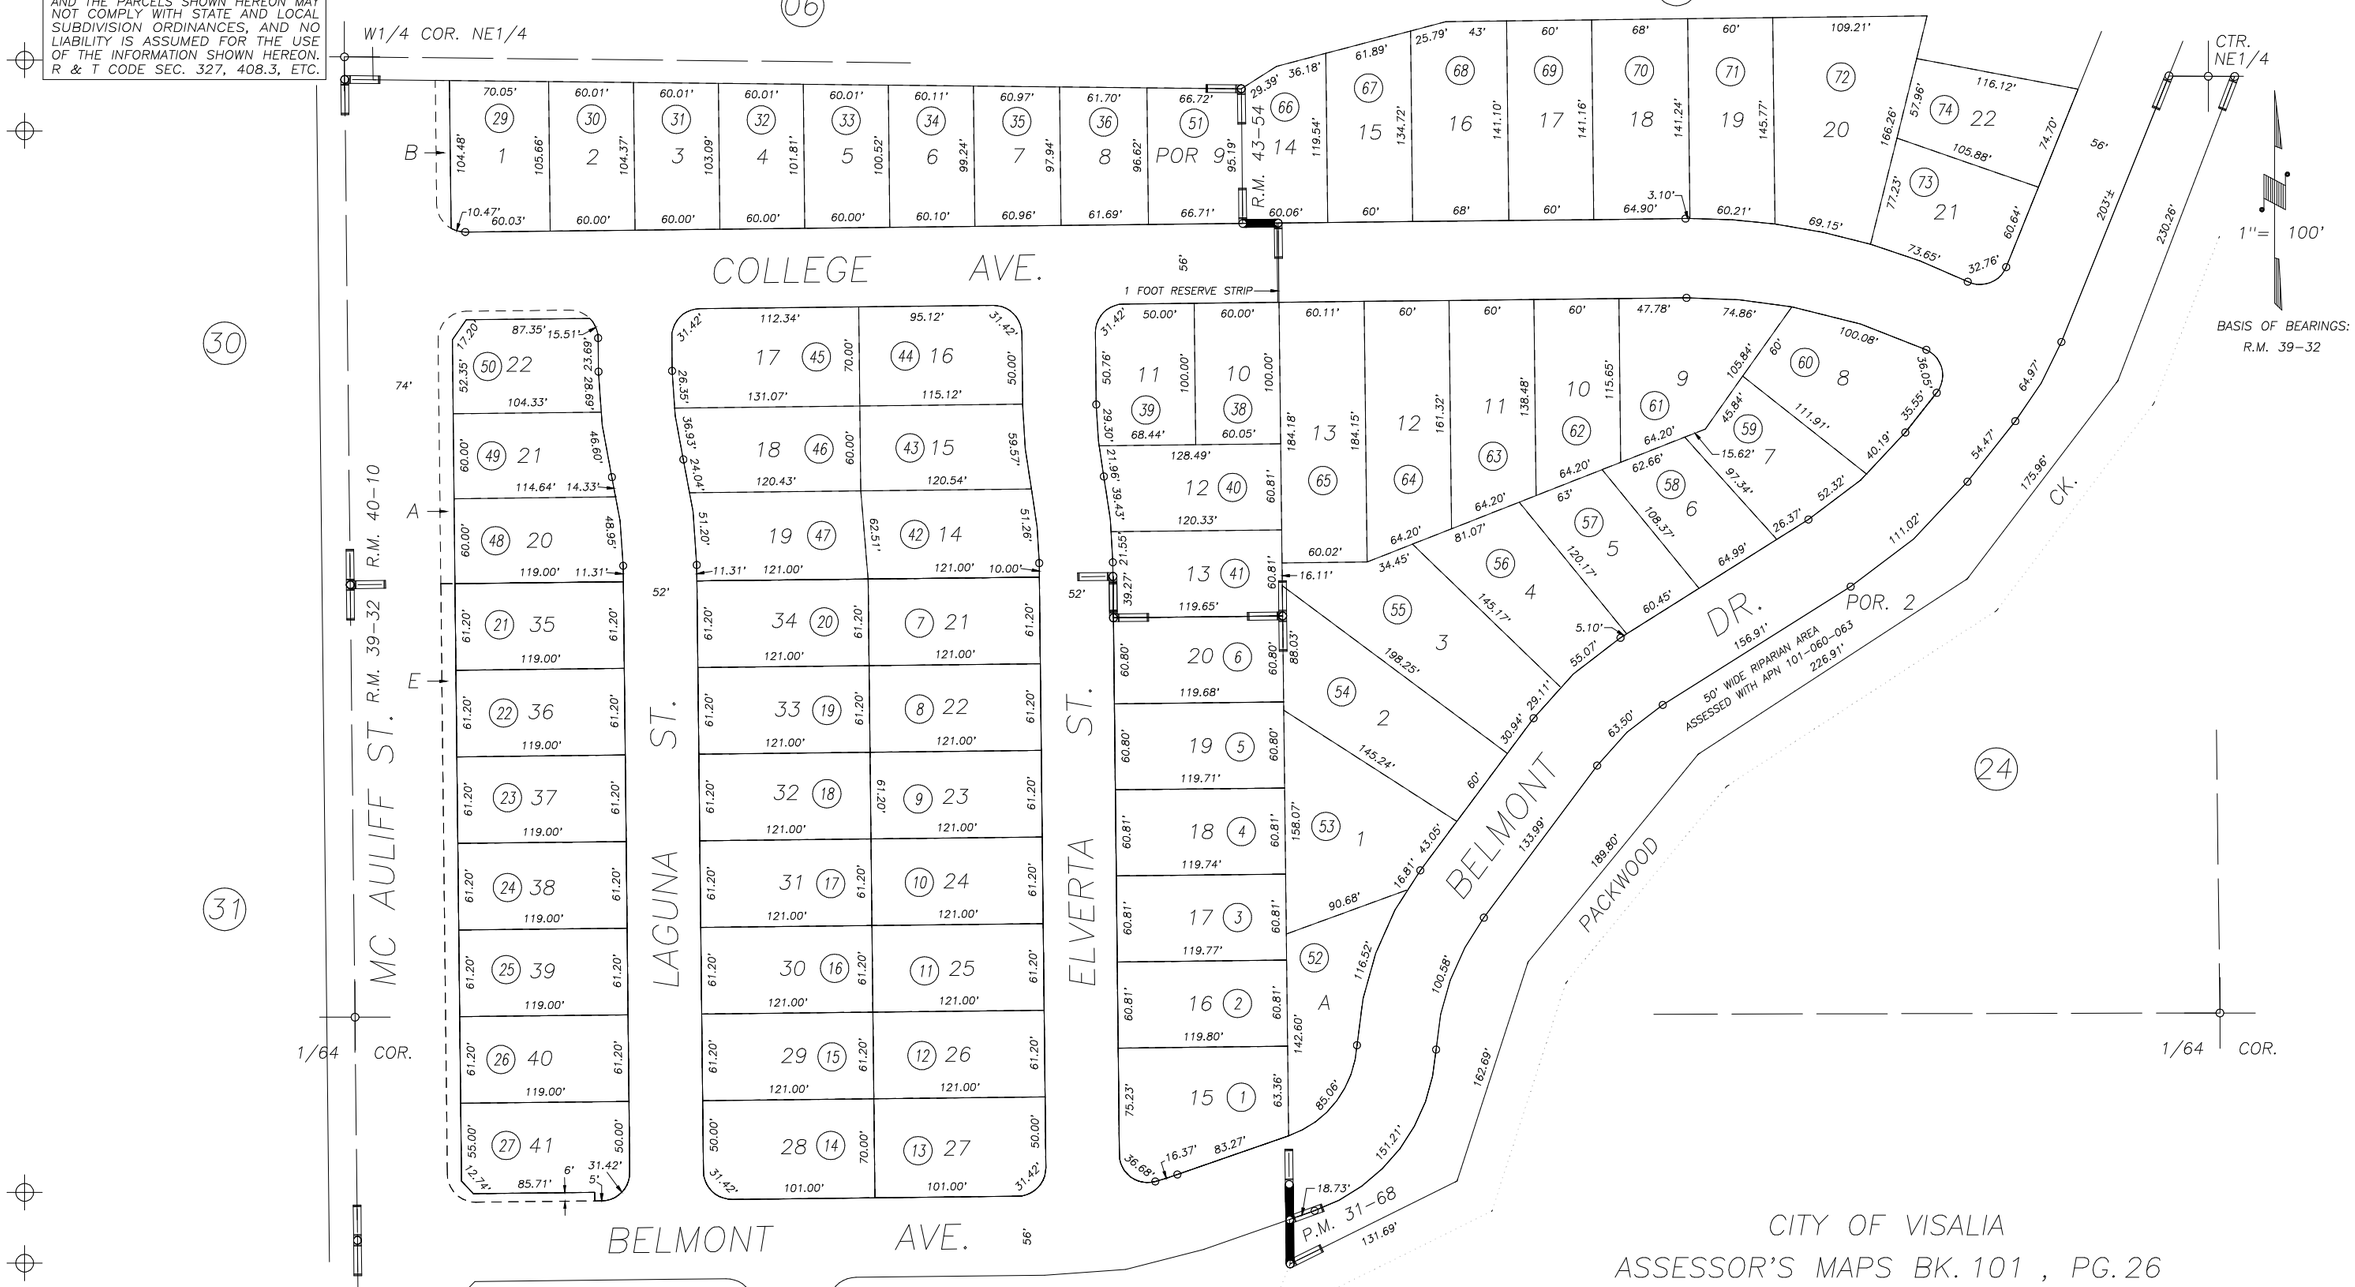

POR. PARCEL MAP NO. 3067, P.M. 31–68
POR. MC AULIFF RANCH SUBDIVISION UNIT NO. 1, R.M. 39–32
POR. MC AULIFF RANCH SUBDIVISION UNIT NO. 2, R.M. 40–10
POR. WOOD RANCH – UNIT NO. 1, R.M. 43–54

CITY OF VISALIA
ASSESSOR'S MAPS BK. 101 , PG. 26
COUNTY OF TULARE, CALIFORNIA, U.S.A.

NOTE: Assessor's Parcel Numbers Shown in Circles (1)
Assessor's Block Numbers Shown in Ellipses (123)

REVISION	DATE	TECH
2014–0068010	02/02/2015	RLW