S1/2 OF SW1/4 OF SE1/4 SEC.34, T.18S., R.25E., M.D.B.&M.

Tax Area Codes 101–29
006–011

DISCLAIMER

THIS MAP WAS PREPARED FOR LOCAL PROPERTY ASSESSMENT PURPOSES ONLY AND THE PARCELS SHOWN HEREON MAY NOT COMPLY WITH STATE AND LOCAL SUBDIVISION ORDINANCES, AND NO LIABILITY IS ASSUMED FOR THE USE OF THE INFORMATION SHOWN HEREON.

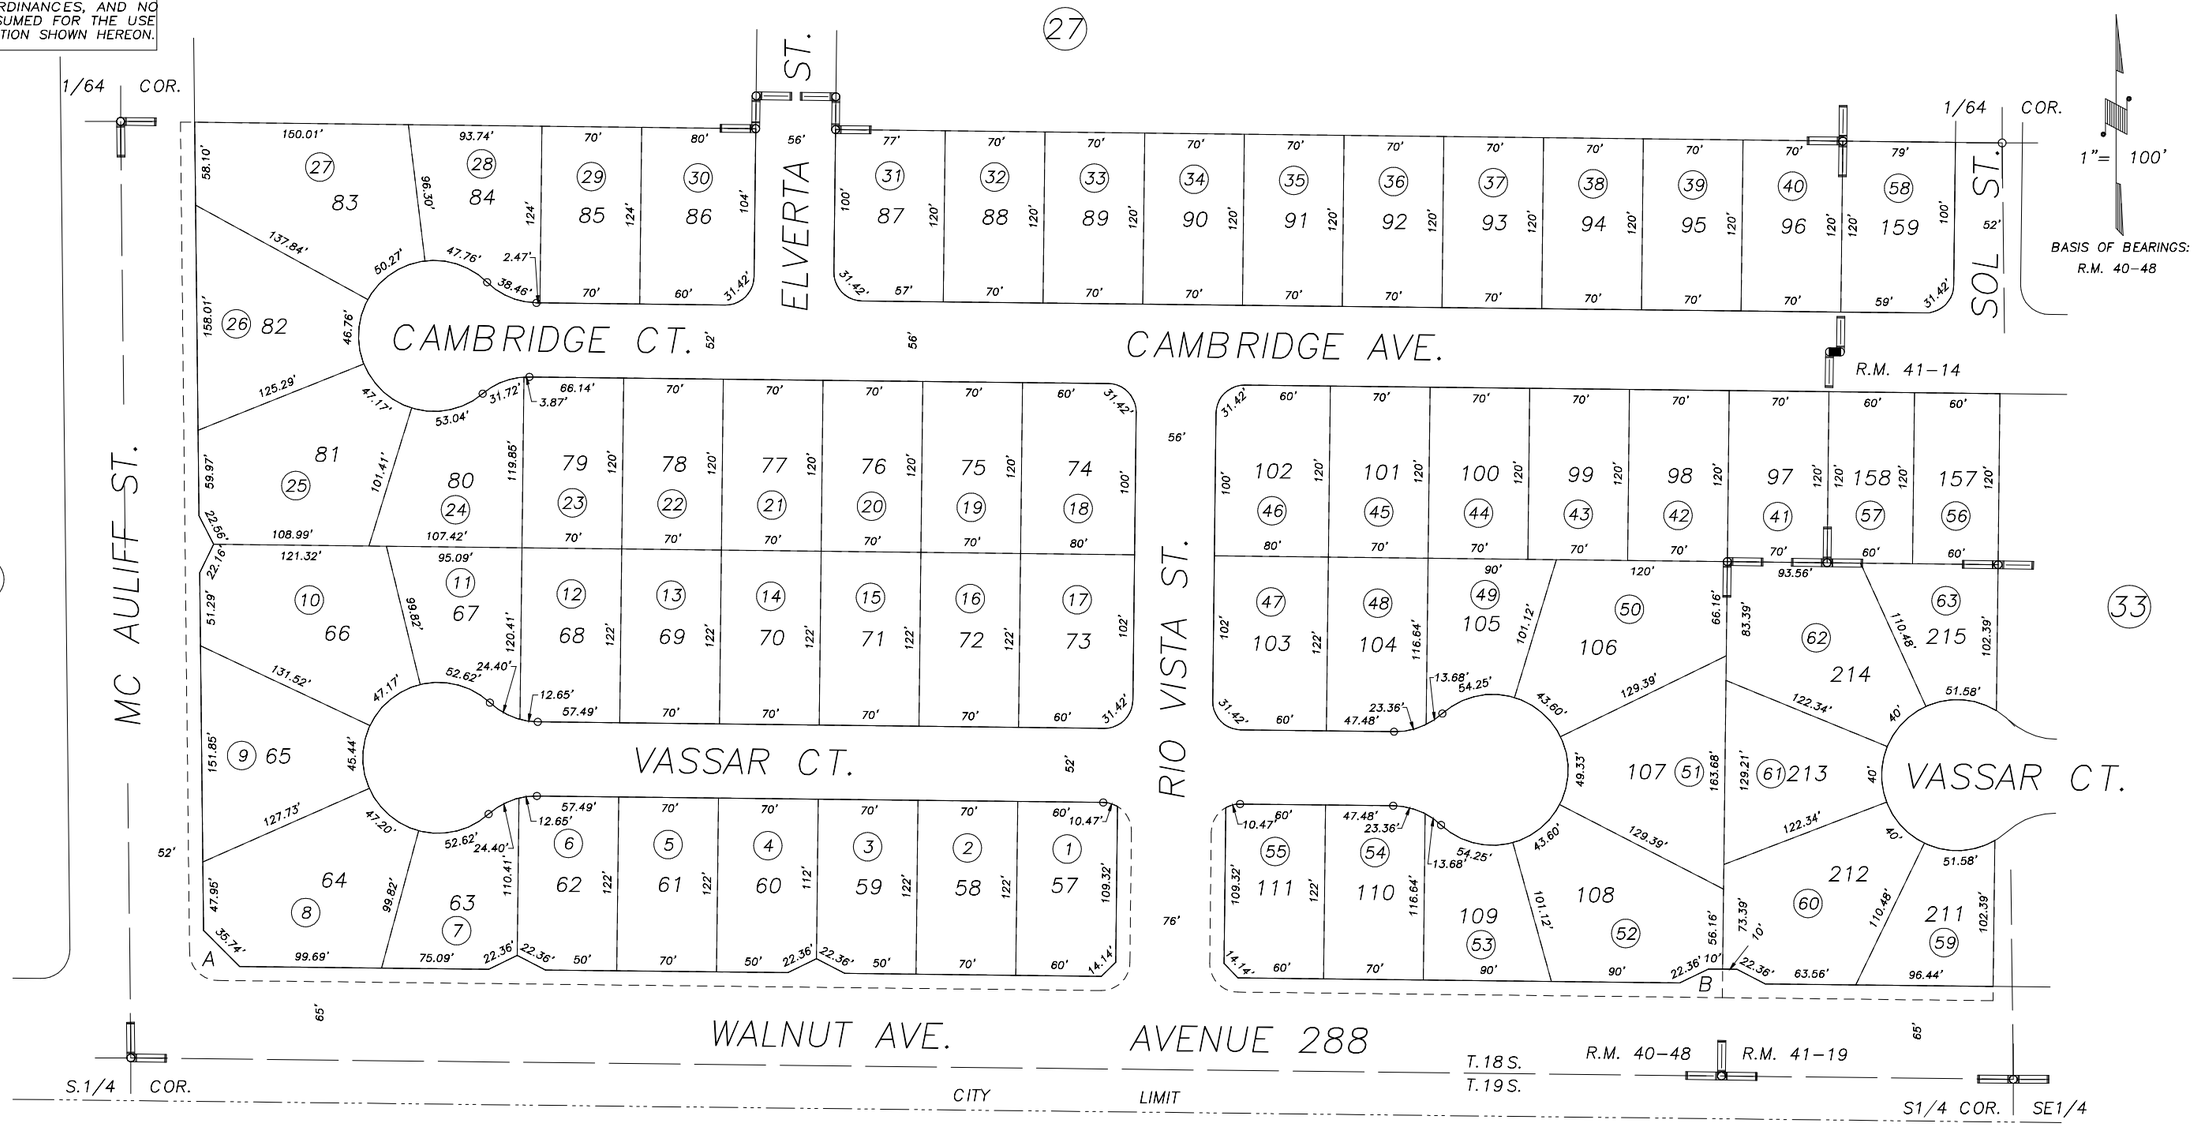

POR. EAGLE GLEN SUB. UNIT NO. 2, R.M. 40–48
POR. EAGLE GLEN SUB. UNIT NO. 4, 41–14
POR. EAGLE GLEN SUB. UNIT NO. 5, 41–19

Bk. 127

CITY OF VISALIA
ASSESSOR'S MAPS BK.101 , PG29
COUNTY OF TULARE, CALIFORNIA, U.S.A.

NOTE: Assessor's Parcel Numbers Shown in Circles (1)
Assessor's Block Numbers Shown in Elipses (123)

REVISION	DATE	TECH
2005–0019823	03/09/2005	RBP