DISCLAIMER

THIS MAP WAS PREPARED FOR LOCAL PROPERTY ASSESSMENT PURPOSES ONLY. THE PARCELS SHOWN HEREON MAY NOT COMPLY WITH STATE AND LOCAL SUBDIVISION ORDINANCES. NO LIABILITY IS ASSUMED FOR THE USE OF THE INFORMATION HEREON.

REVISED:	09/27/2011
REASON:	2011-0034317
CAD TECH:	LLB

S½ SEC. 24, T.18S., R.25E., M.D.B.&M.

TAX CODE AREA **103-06**

153-027
153-034
153-036

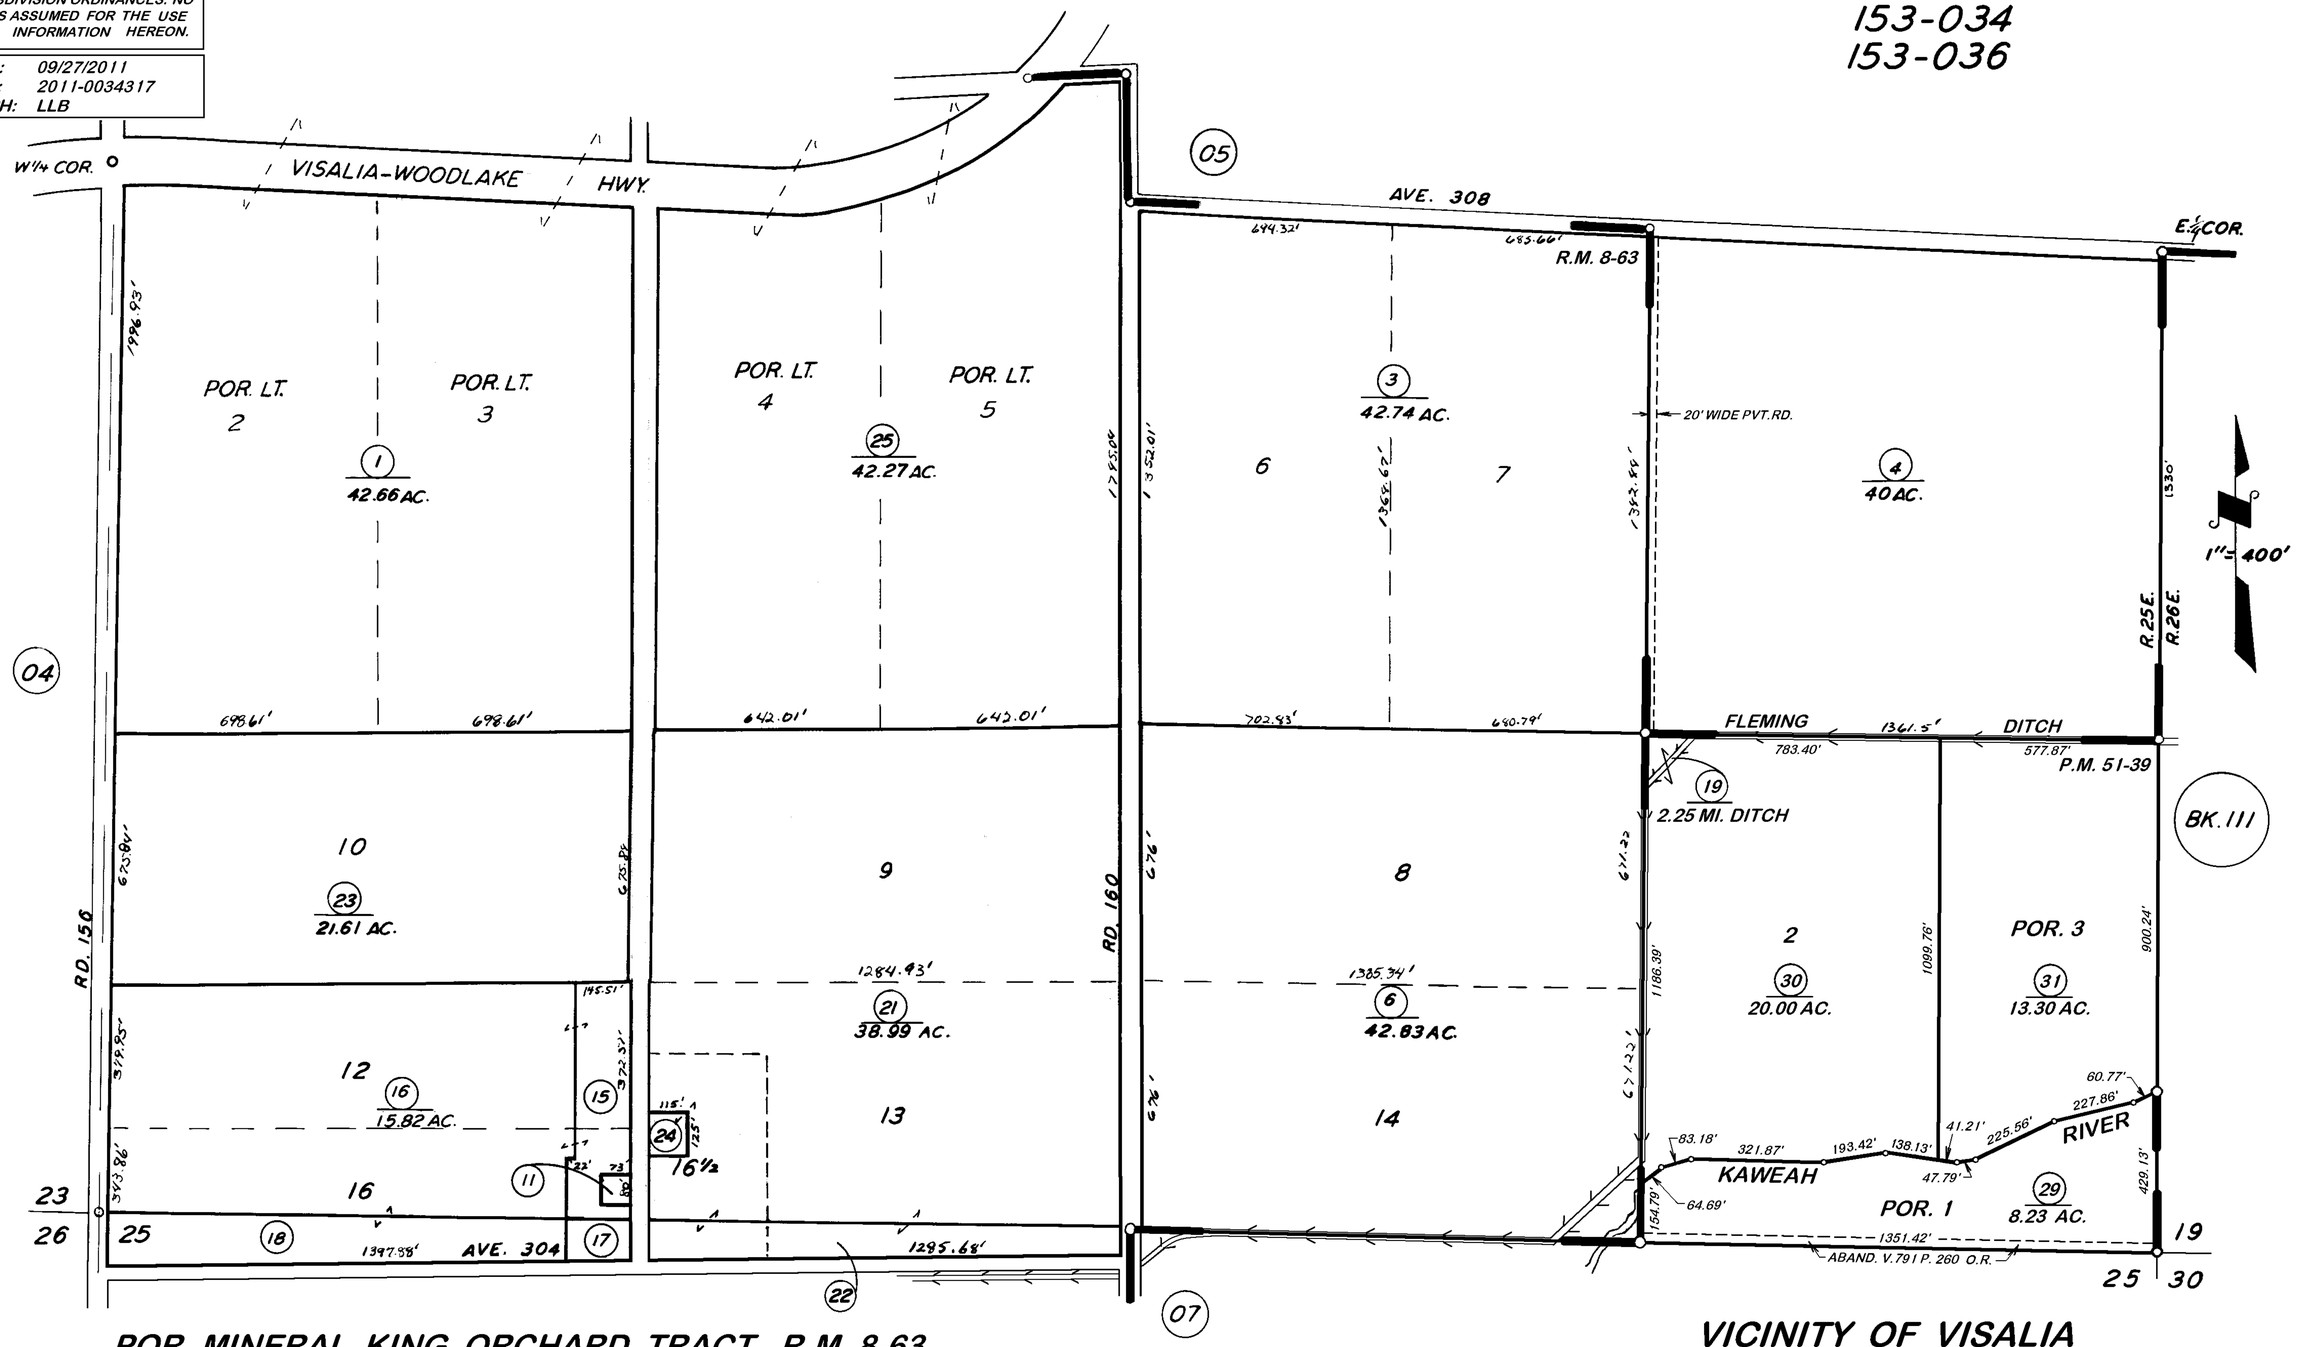

POR. MINERAL KING ORCHARD TRACT, R.M. 8-63
POR. WALNUT SUBDIVISION NO. 1, R.M. 15-25
POR. PARCEL MAP NO. 323, P.M. 4-23
POR. PARCEL MAP NO. 5033, P.M. 51-39

VICINITY OF VISALIA

ASSESSOR'S MAPS BK. *103*, PG. *06*
COUNTY OF TULARE, CALIF.

NOTE — ASSESSOR'S BLOCK NUMBERS SHOWN IN ELLIPSES
ASSESSOR'S PARCEL NUMBERS SHOWN IN CIRCLES