N1/2 OF SE1/4 SEC.26, T.18S., R.25E., M.D.B.&M.

Tax Area Codes 103–10
153–024

DISCLAIMER

THIS MAP WAS PREPARED FOR LOCAL PROPERTY ASSESSMENT PURPOSES ONLY AND THE PARCELS SHOWN HEREON MAY NOT COMPLY WITH STATE AND LOCAL SUBDIVISION ORDINANCES, AND NO LIABILITY IS ASSUMED FOR THE USE OF THE INFORMATION SHOWN HEREON. R & T CODE SEC. 327, 408.3, ETC.

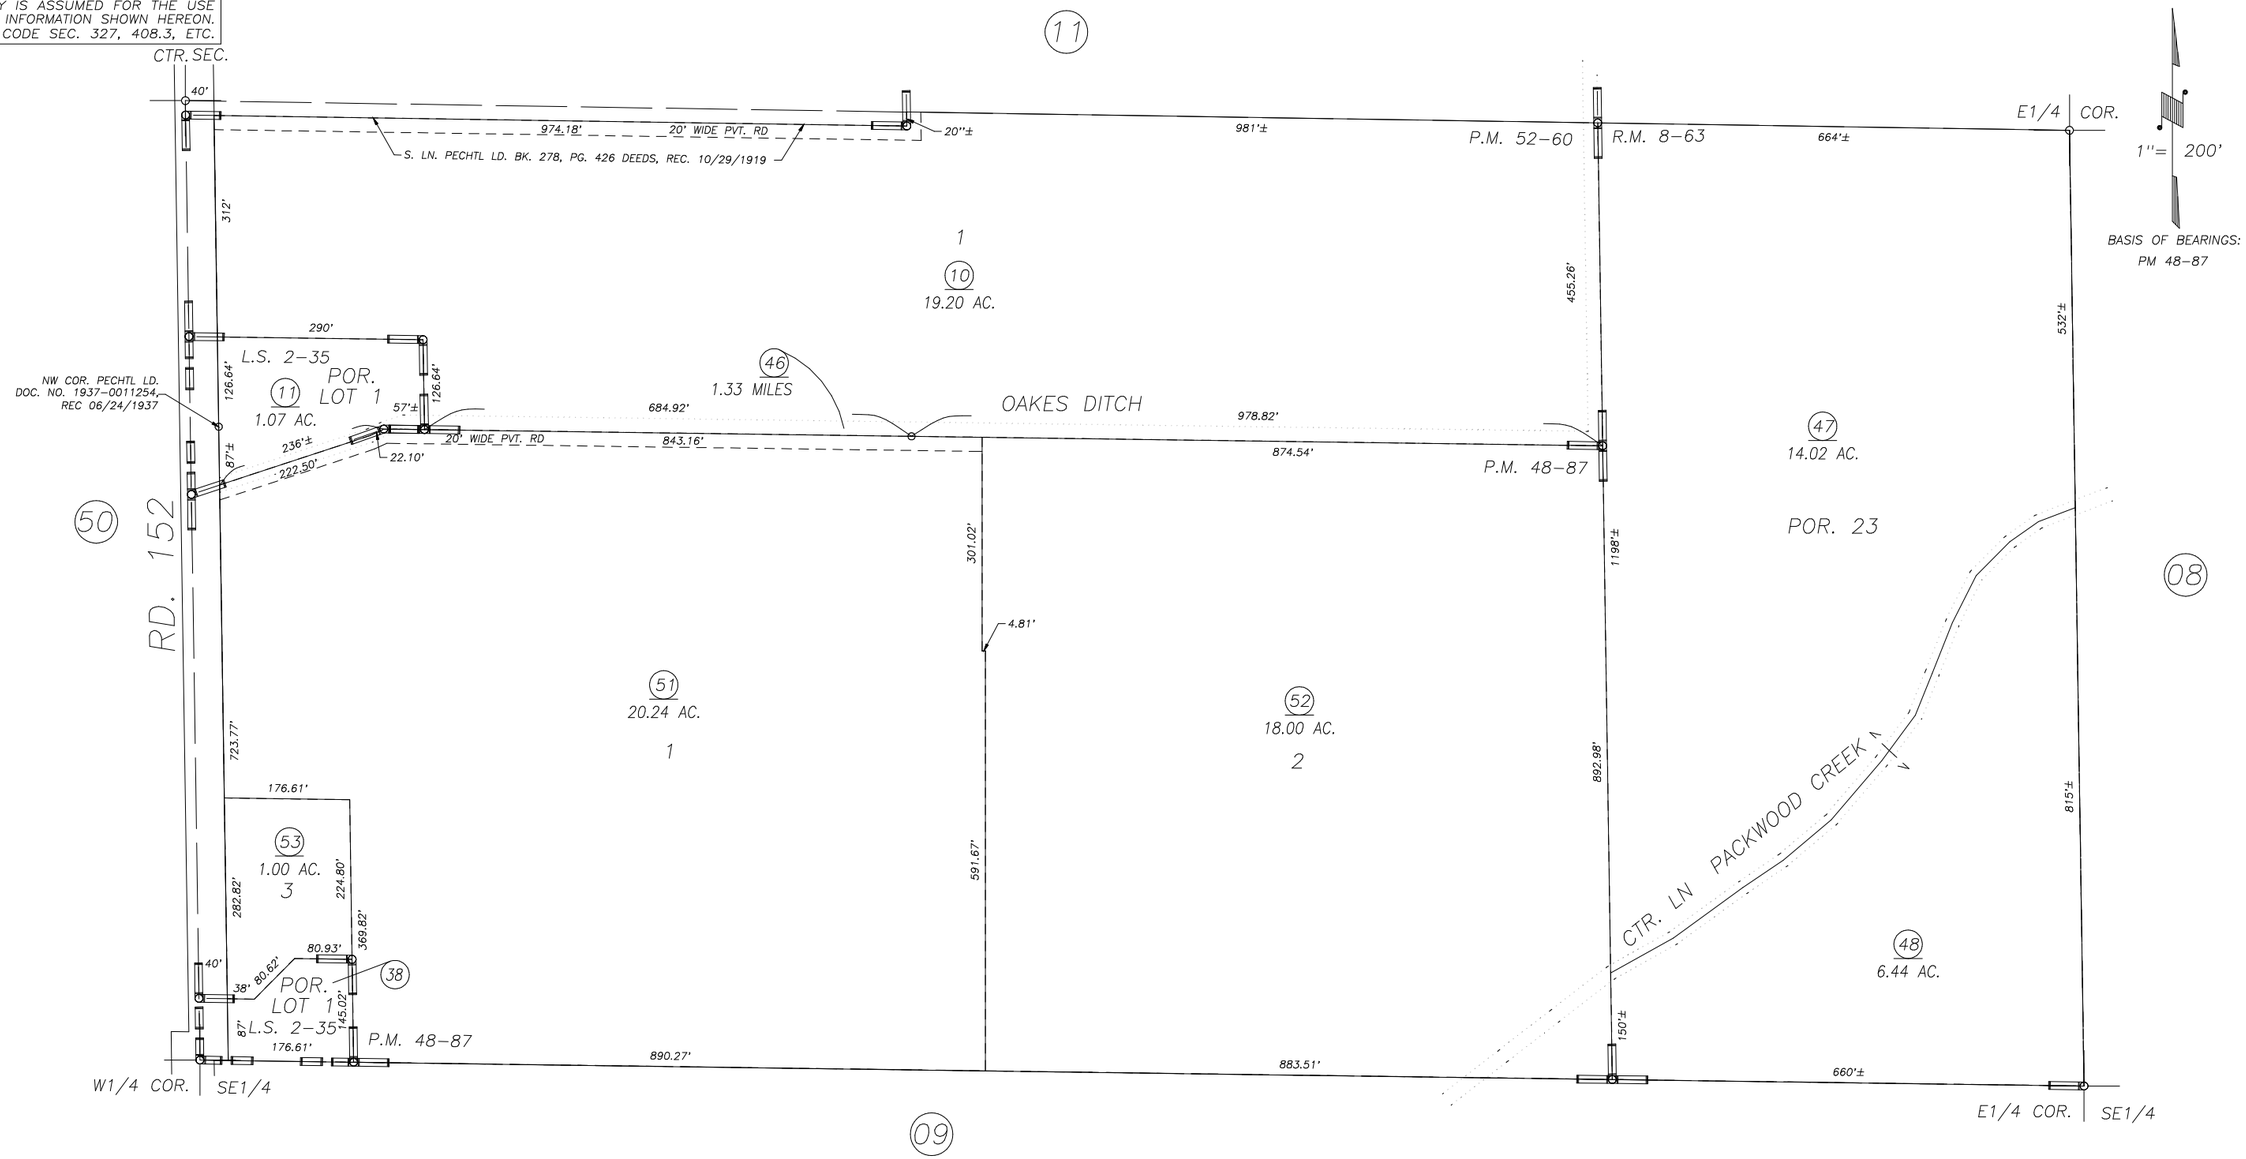

POR. RECORD OF SURVEY, 2–35
POR. MINERAL KING ORCHARD, R.M. 8–63
PARCEL MAP NO. 4782, P.M. 48–87
POR. PARCEL MAP NO. 5153, P.M. 52–60

VICINITY OF VISALIA
ASSESSOR'S MAPS BK. 103 , PG. 10
COUNTY OF TULARE, CALIFORNIA, U.S.A.

NOTE: Assessor's Parcel Numbers Shown in Circles (1)
Assessor's Block Numbers Shown in Elipses (123)

REVISION	DATE	TECH
2016–0005809	02/23/2016	ARL