N 1/2 SEC. 26, T. 18 S., R. 25 E., M.D.B.&M.

TAX CODE AREA
153-034
153-036

103-11

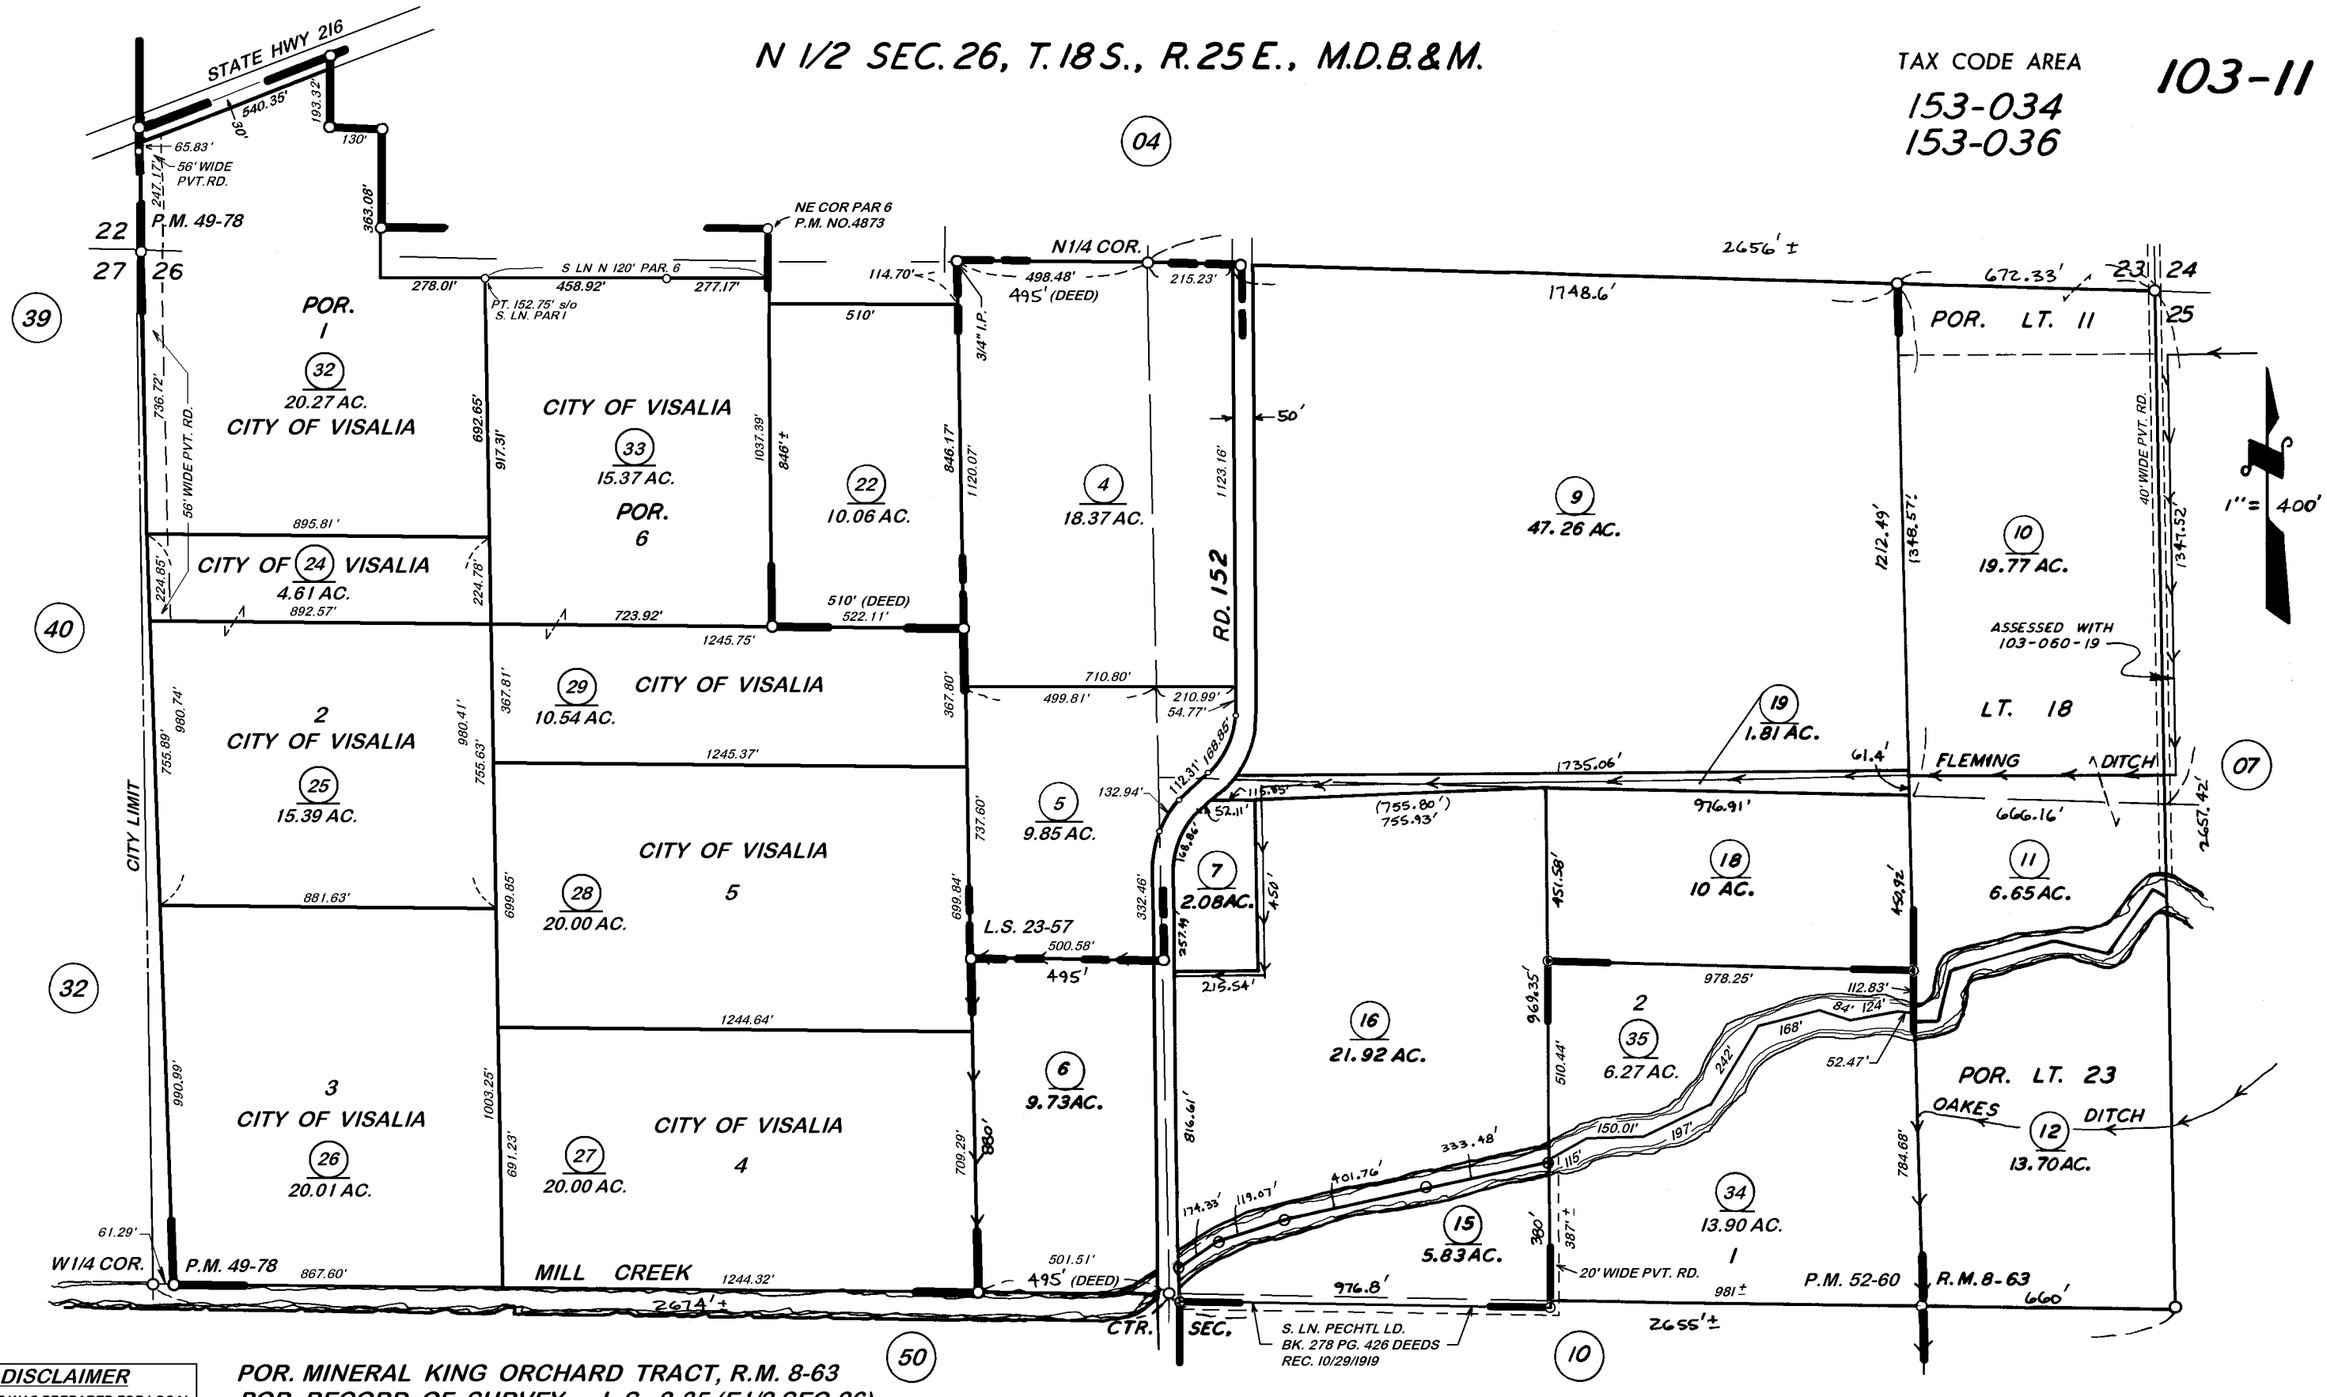

POR. MINERAL KING ORCHARD TRACT, R.M. 8-63
POR. RECORD OF SURVEY, L.S. 2-35 (E1/2 SEC.26)
POR. RECORD OF SURVEY, L.S. 8-65 (ALL SEC.26)
RECORD OF SURVEY, L.S. 9-6 (NE1/4 SEC.26)
PUBLIC WORKS SURVEY, UNREC. (RD. 152 LOC.)
POR. RECORD OF SURVEY, L.S. 13-81(E1/2 SEC.26)
RECORD OF SURVEY, L.S. 23-57
POR. PARCEL MAP NO. 4873, P.M. 49-78
POR. PARCEL MAP NO. 5153, P.M. 52-60

DISCLAIMER

THIS MAP WAS PREPARED FOR LOCAL PROPERTY ASSESSMENT PURPOSES ONLY. THE PARCELS SHOWN HEREON MAY NOT COMPLY WITH STATE AND LOCAL SUBDIVISION ORDINANCES. NO LIABILITY IS ASSUMED FOR THE USE OF THE INFORMATION HEREON. R & T CODE SEC. 327, 408.3, ETC.

REVISED: 02/23/2016
REASON: 2016-0005809
CAD TECH: ARL

NOTE — ASSESSOR'S BLOCK NUMBERS SHOWN IN ELLIPSES
ASSESSOR'S PARCEL NUMBERS SHOWN IN CIRCLES

VICINITY OF VISALIA

ASSESSOR'S MAPS BK. 103, PG. 11
COUNTY OF TULARE, CALIF.