DISCLAIMER

THIS MAP WAS PREPARED FOR LOCAL PROPERTY ASSESSMENT PURPOSES ONLY AND THE PARCELS SHOWN HEREON MAY NOT COMPLY WITH STATE AND LOCAL SUBDIVISION ORDINANCES, AND NO LIABILITY IS ASSUMED FOR THE USE OF THE INFORMATION SHOWN HEREON.

POR. NE 1/4 OF SW 1/4 SECTION 27, T.18S., R.25E., M.D.B. & M.

Tax Area Code 006-011

103-21

1" = 100'

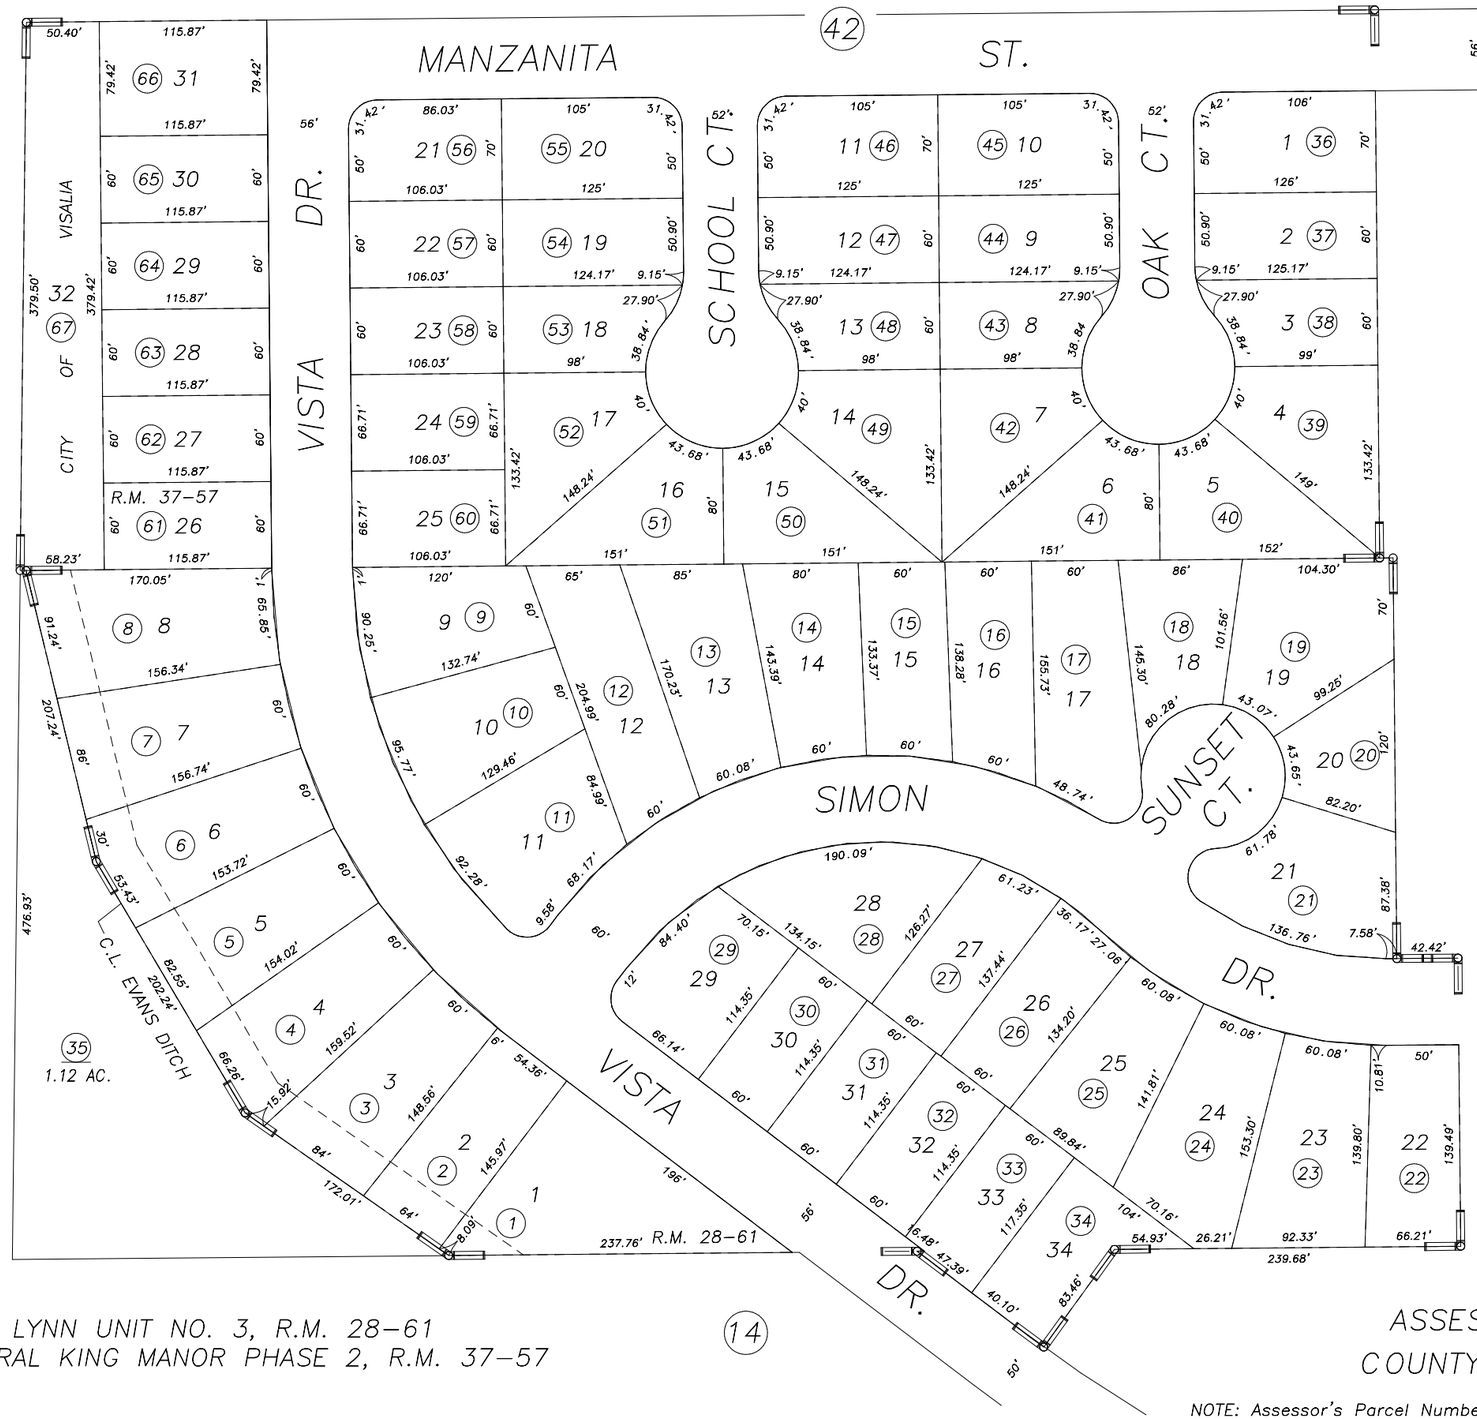

EAST LYNN UNIT NO. 3, R.M. 28-61
MINERAL KING MANOR PHASE 2, R.M. 37-57

CITY OF VISALIA
ASSESSOR'S MAPS BK.103 , PG.21
COUNTY OF TULARE, CALIFORNIA, U.S.A.

NOTE: Assessor's Parcel Numbers Shown in Circles (1)
Assessor's Block Numbers Shown in Elipses (123)

ADJACENT PAGES	12/15/2002	KMS
REVISION	DATE	TECH