DISCLAIMER

THIS MAP WAS PREPARED FOR LOCAL PROPERTY ASSESSMENT PURPOSES ONLY AND THE PARCELS SHOWN HEREON MAY NOT COMPLY WITH STATE AND LOCAL SUBDIVISION ORDINANCES, AND NO LIABILITY IS ASSUMED FOR THE USE OF THE INFORMATION SHOWN HEREON.

S1/2 OF SW1/4 SEC.25, T.18S., R.25E., M.D.B.&M.

Tax Area Code 103–25
153–027

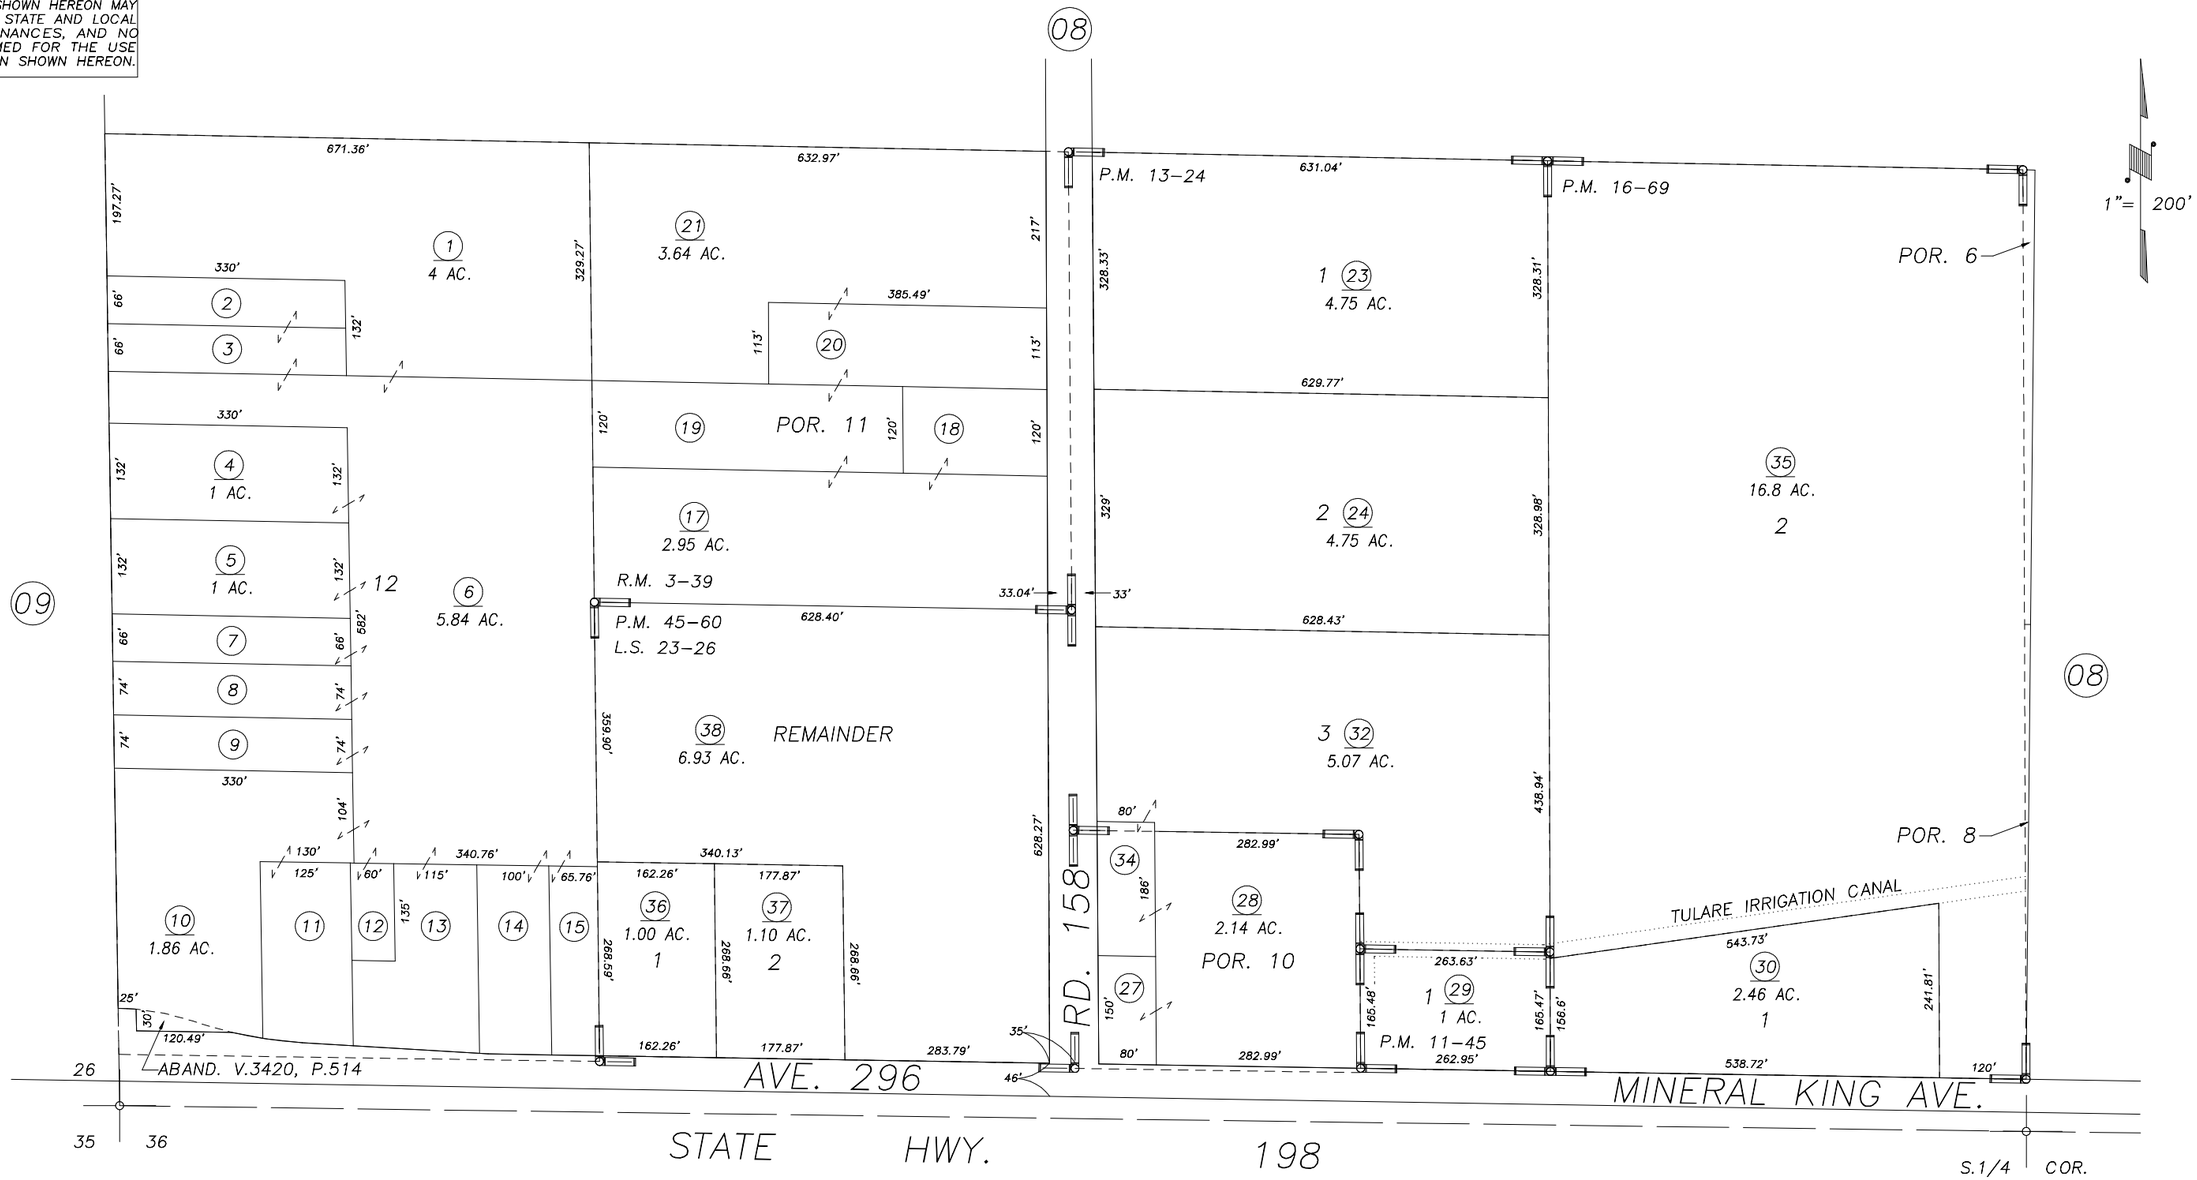

REVISION	DATE	BY
2000–0057347	2/27/2002	KMS

POR. BRODER COLONY, R.M. 3–39
PARCEL MAP 1044, P.M. 11–45
PARCEL MAP 1223, P.M. 13–24
PARCEL MAP 1568, P.M. 16–69
RECORD OF SURVEY, L.S. 23–26
PARCEL MAP 4455, P.M. 45–60

NOTE: Assessor's Block Numbers Shown in Ellipses
Assessor's Parcel Numbers Shown in Circles

VICINITY OF VISALIA
ASSESSOR'S MAPS BK. 103, PG. 25.
COUNTY OF TULARE, CALIF.

01/02