S1/2 OF NE1/4 OF NW1/4 SEC. 27, T.18S., R.25E., M.D.B.&M.

Tax Area Codes 103–28
006–074
006–169

DISCLAIMER

THIS MAP WAS PREPARED FOR LOCAL PROPERTY ASSESSMENT PURPOSES ONLY AND THE PARCELS SHOWN HEREON MAY NOT COMPLY WITH STATE AND LOCAL SUBDIVISION ORDINANCES, AND NO LIABILITY IS ASSUMED FOR THE USE OF THE INFORMATION SHOWN HEREON.

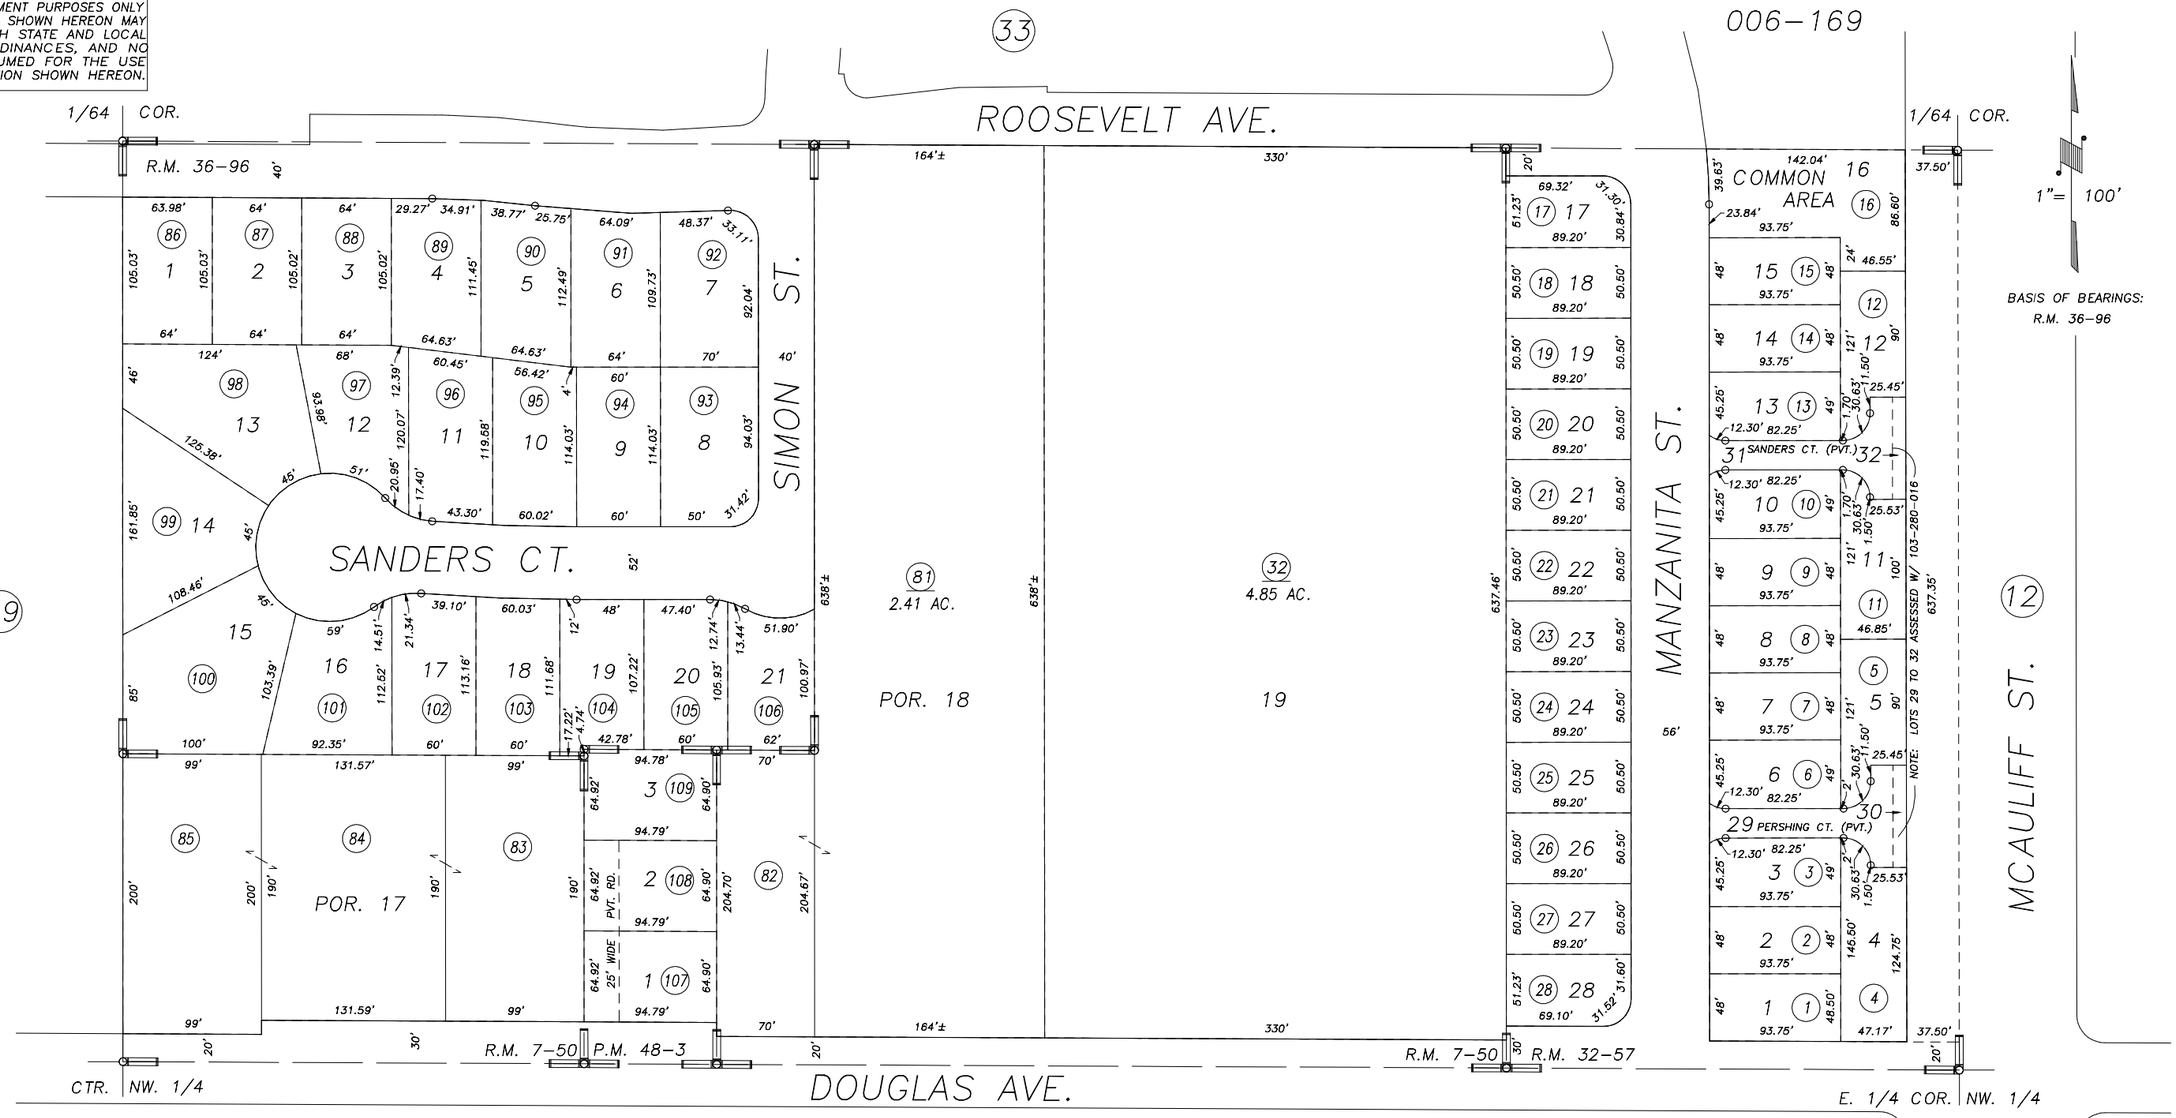

POR. THE OAKS, R.M. 7–50
GOLDEN WEST VILLAGE UNIT 1, R.M. 32–57
GOLDEN WEST ESTATES NO. 2, R.M. 36–96
PARCEL MAP NO. 4798, P.M. 48–3

CITY OF VISALIA
ASSESSOR'S MAPS BK.103 , PG28
COUNTY OF TULARE, CALIFORNIA, U.S.A.

NOTE: Assessor's Parcel Numbers Shown in Circles (1)
Assessor's Block Numbers Shown in Elipses (123)

CAD CONVERSION	11/30/11	JLC
REVISION	DATE	TECH