S1/2 OF SE1/4 OF NW1/4 SEC.27, T.18S., R.25E., M.D.B.&M.

Tax Area Codes 103–31
006–027
006–028
006–071

DISCLAIMER

THIS MAP WAS PREPARED FOR LOCAL PROPERTY ASSESSMENT PURPOSES ONLY AND THE PARCELS SHOWN HEREON MAY NOT COMPLY WITH STATE AND LOCAL SUBDIVISION ORDINANCES, AND NO LIABILITY IS ASSUMED FOR THE USE OF THE INFORMATION SHOWN HEREON.

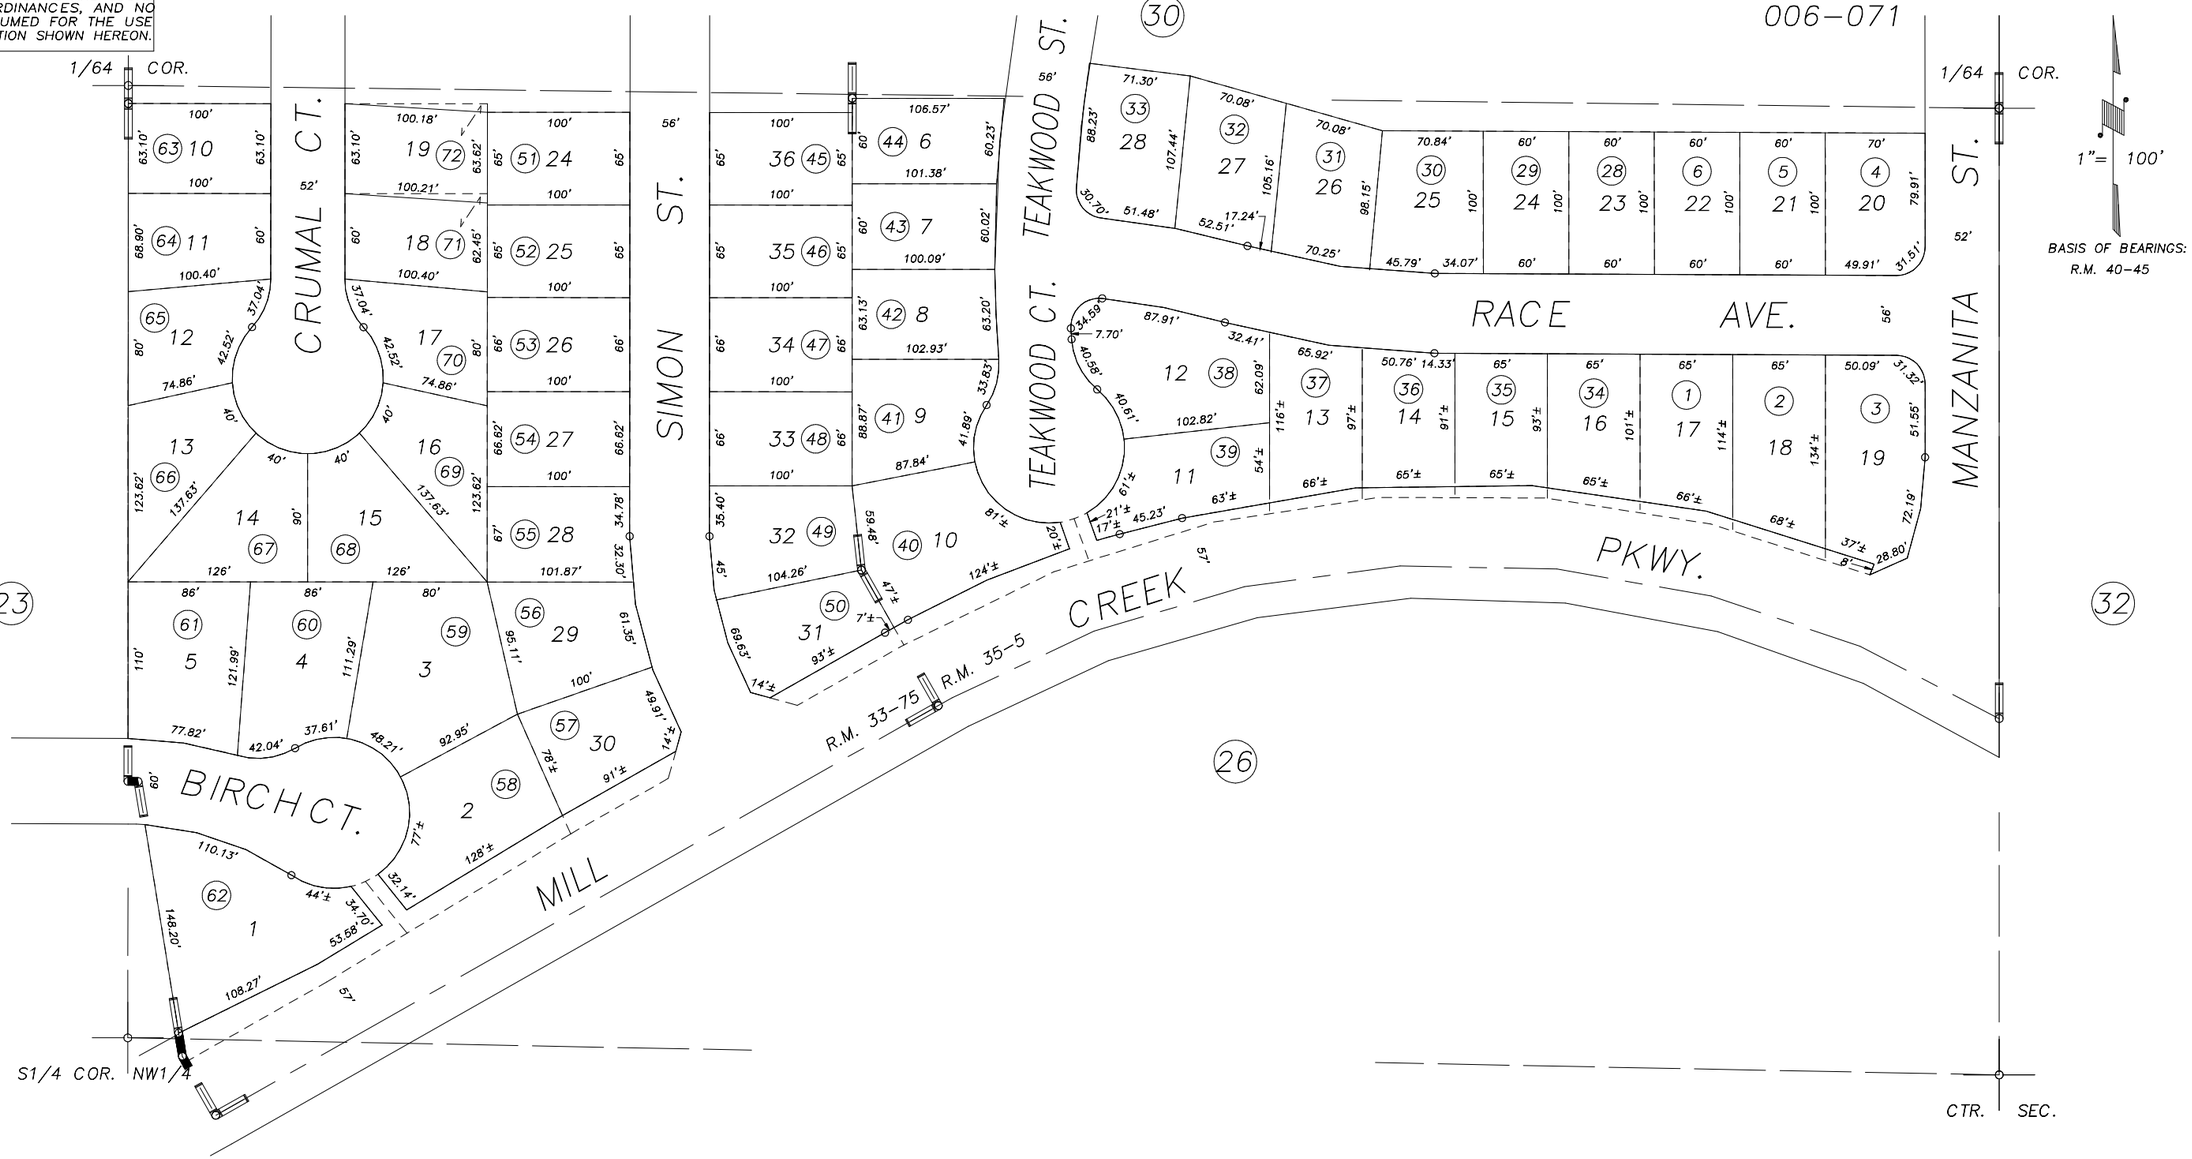

POR. KIRKWOOD ESTATES UNIT NO. 1, R.M. 33–75
POR. KIRKWOOD ESTATES UNIT NO. 2, R.M. 35–5

CITY OF VISALIA
ASSESSOR'S MAPS BK.103 , PG.31
COUNTY OF TULARE, CALIFORNIA, U.S.A.

NOTE: Assessor's Parcel Numbers Shown in Circles (1)
Assessor's Block Numbers Shown in Elipses (123)

REVISION	DATE	TECH
2004–0089643	08/30/2007	JRS