N1/2 OF NE1/4 OF NW1/4 SEC. 27, T.18S., R.25E., M.D.B.&M.

Tax Area Codes 103–33

006–010
006–074
006–169
006–026

DISCLAIMER

THIS MAP WAS PREPARED FOR LOCAL PROPERTY ASSESSMENT PURPOSES ONLY AND THE PARCELS SHOWN HEREON MAY NOT COMPLY WITH STATE AND LOCAL SUBDIVISION ORDINANCES, AND NO LIABILITY IS ASSUMED FOR THE USE OF THE INFORMATION SHOWN HEREON.

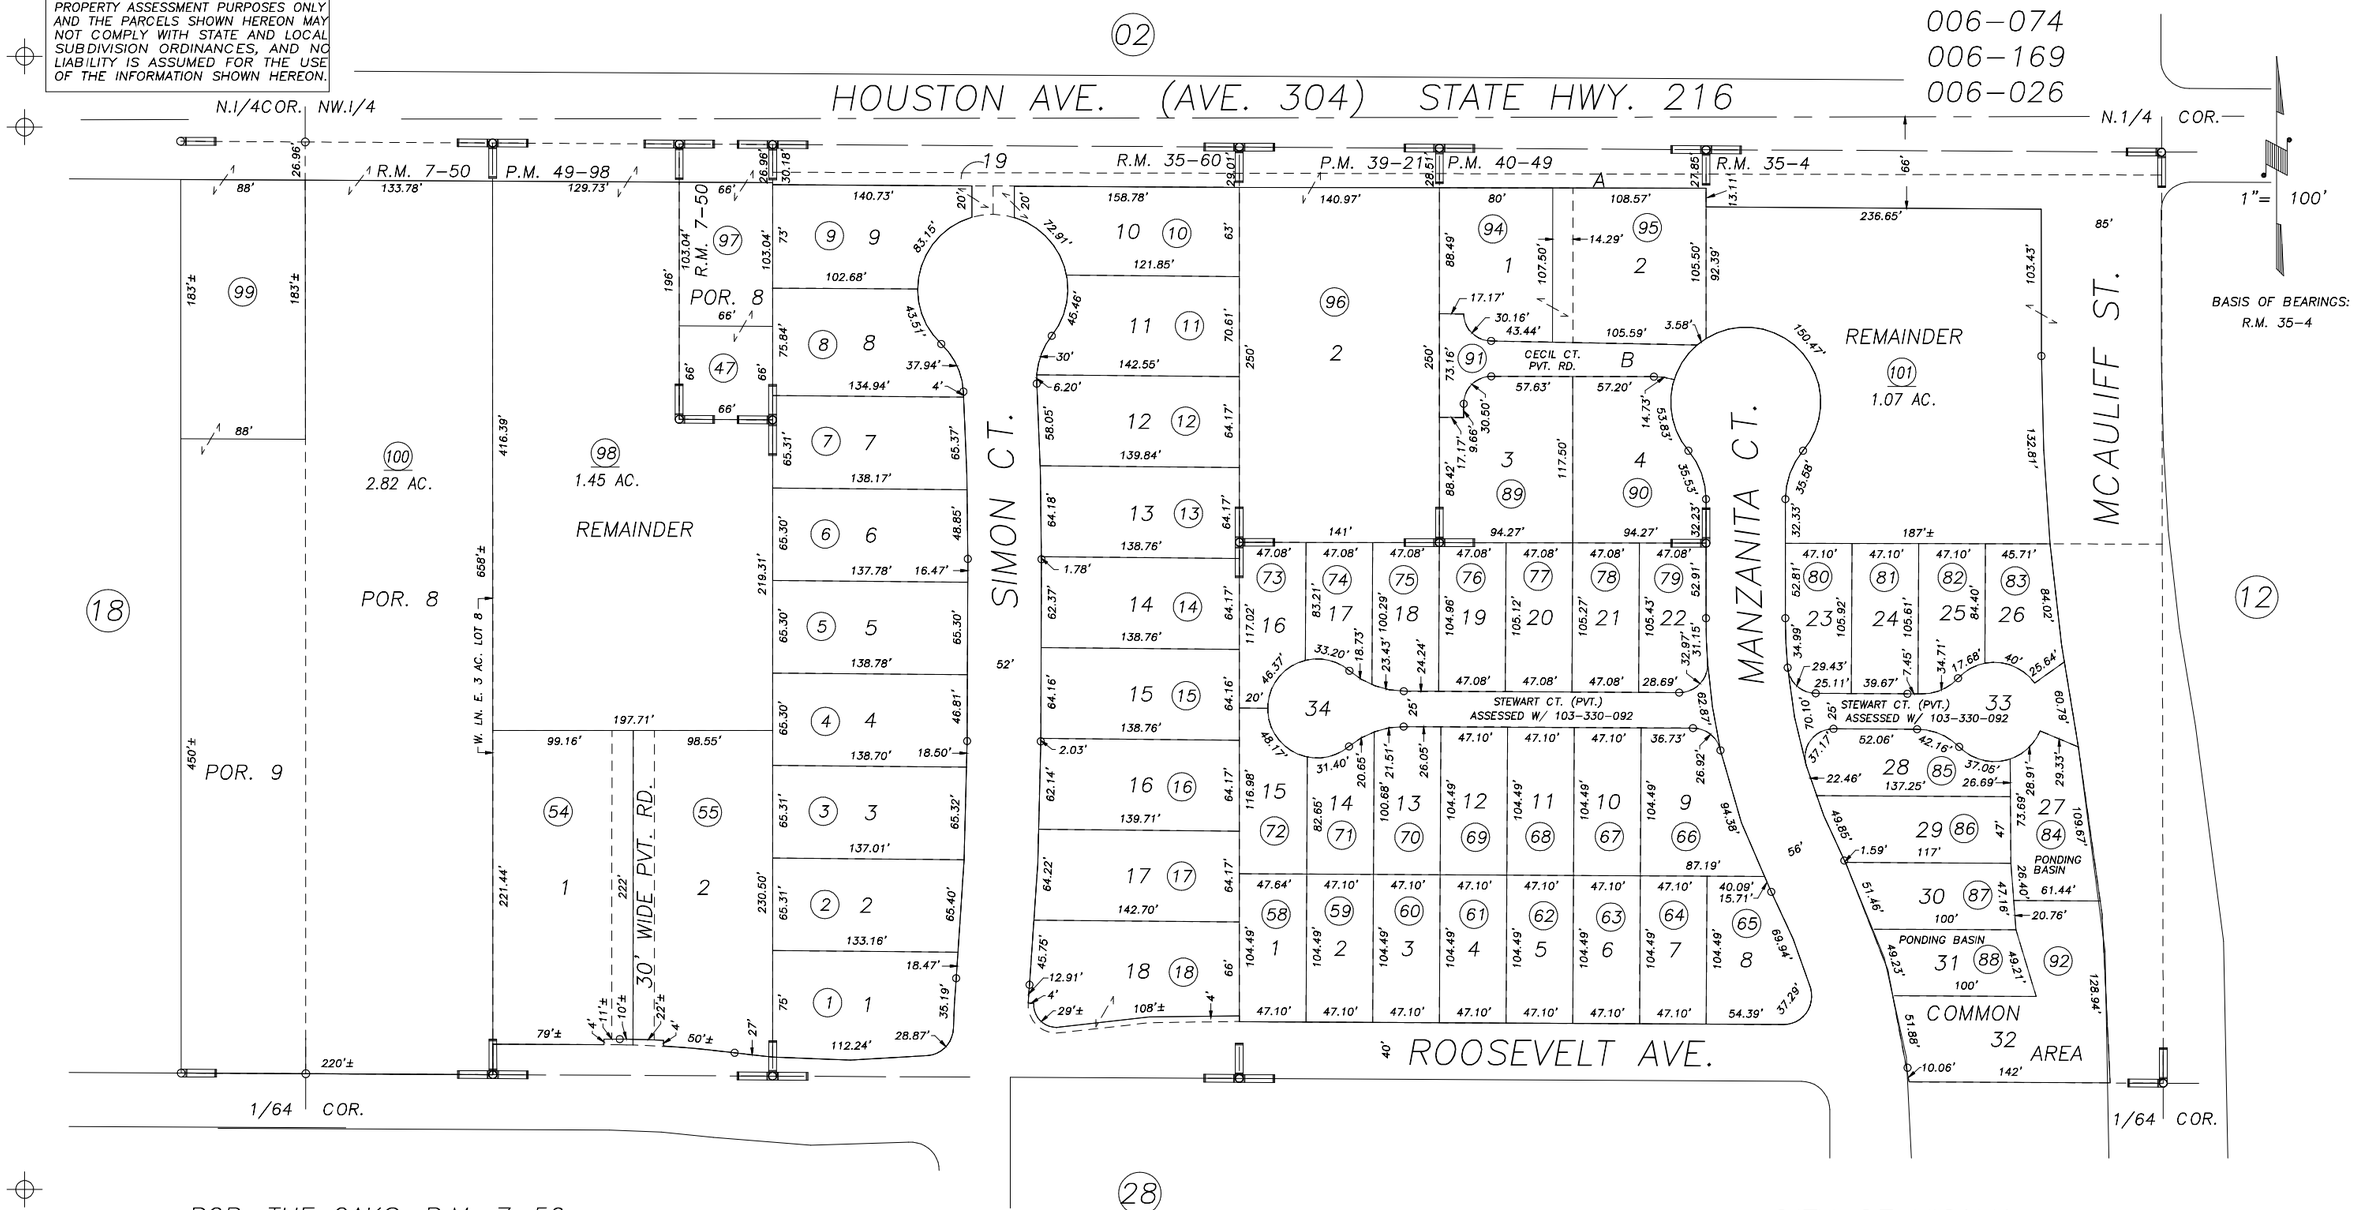

POR. THE OAKS, R.M. 7–50
PARCEL MAP NO. 3818, P.M. 39–21
GOLDEN WEST VILLAGE UNIT 2, R.M. 35–4
PACEL MAP NO. 3945, P.M. 40–49
EAST ROOSEVELT ESTATES, R.M. 35–60
PARCEL MAP NO. 4893, P.M. 49–98

CITY OF VISALIA
ASSESSOR'S MAPS BK.103 , PG.33
COUNTY OF TULARE, CALIFORNIA, U.S.A.

NOTE: Assessor's Parcel Numbers Shown in Circles (1)
Assessor's Block Numbers Shown in Elipses (123)

REVISION	DATE	TECH
2012–0074271	02/22/2013	NFL