DISCLAIMER

THIS MAP WAS PREPARED FOR LOCAL PROPERTY ASSESSMENT PURPOSES ONLY AND THE PARCELS SHOWN HEREON MAY NOT COMPLY WITH STATE AND LOCAL SUBDIVISION ORDINANCES, AND NO LIABILITY IS ASSUMED FOR THE USE OF THE INFORMATION SHOWN HEREON.

S1/2 OF NW1/4 OF SE1/4 SEC.22, T.18S., R.25E., M.D.B.&M.

Tax Area Codes 006–021

103–43

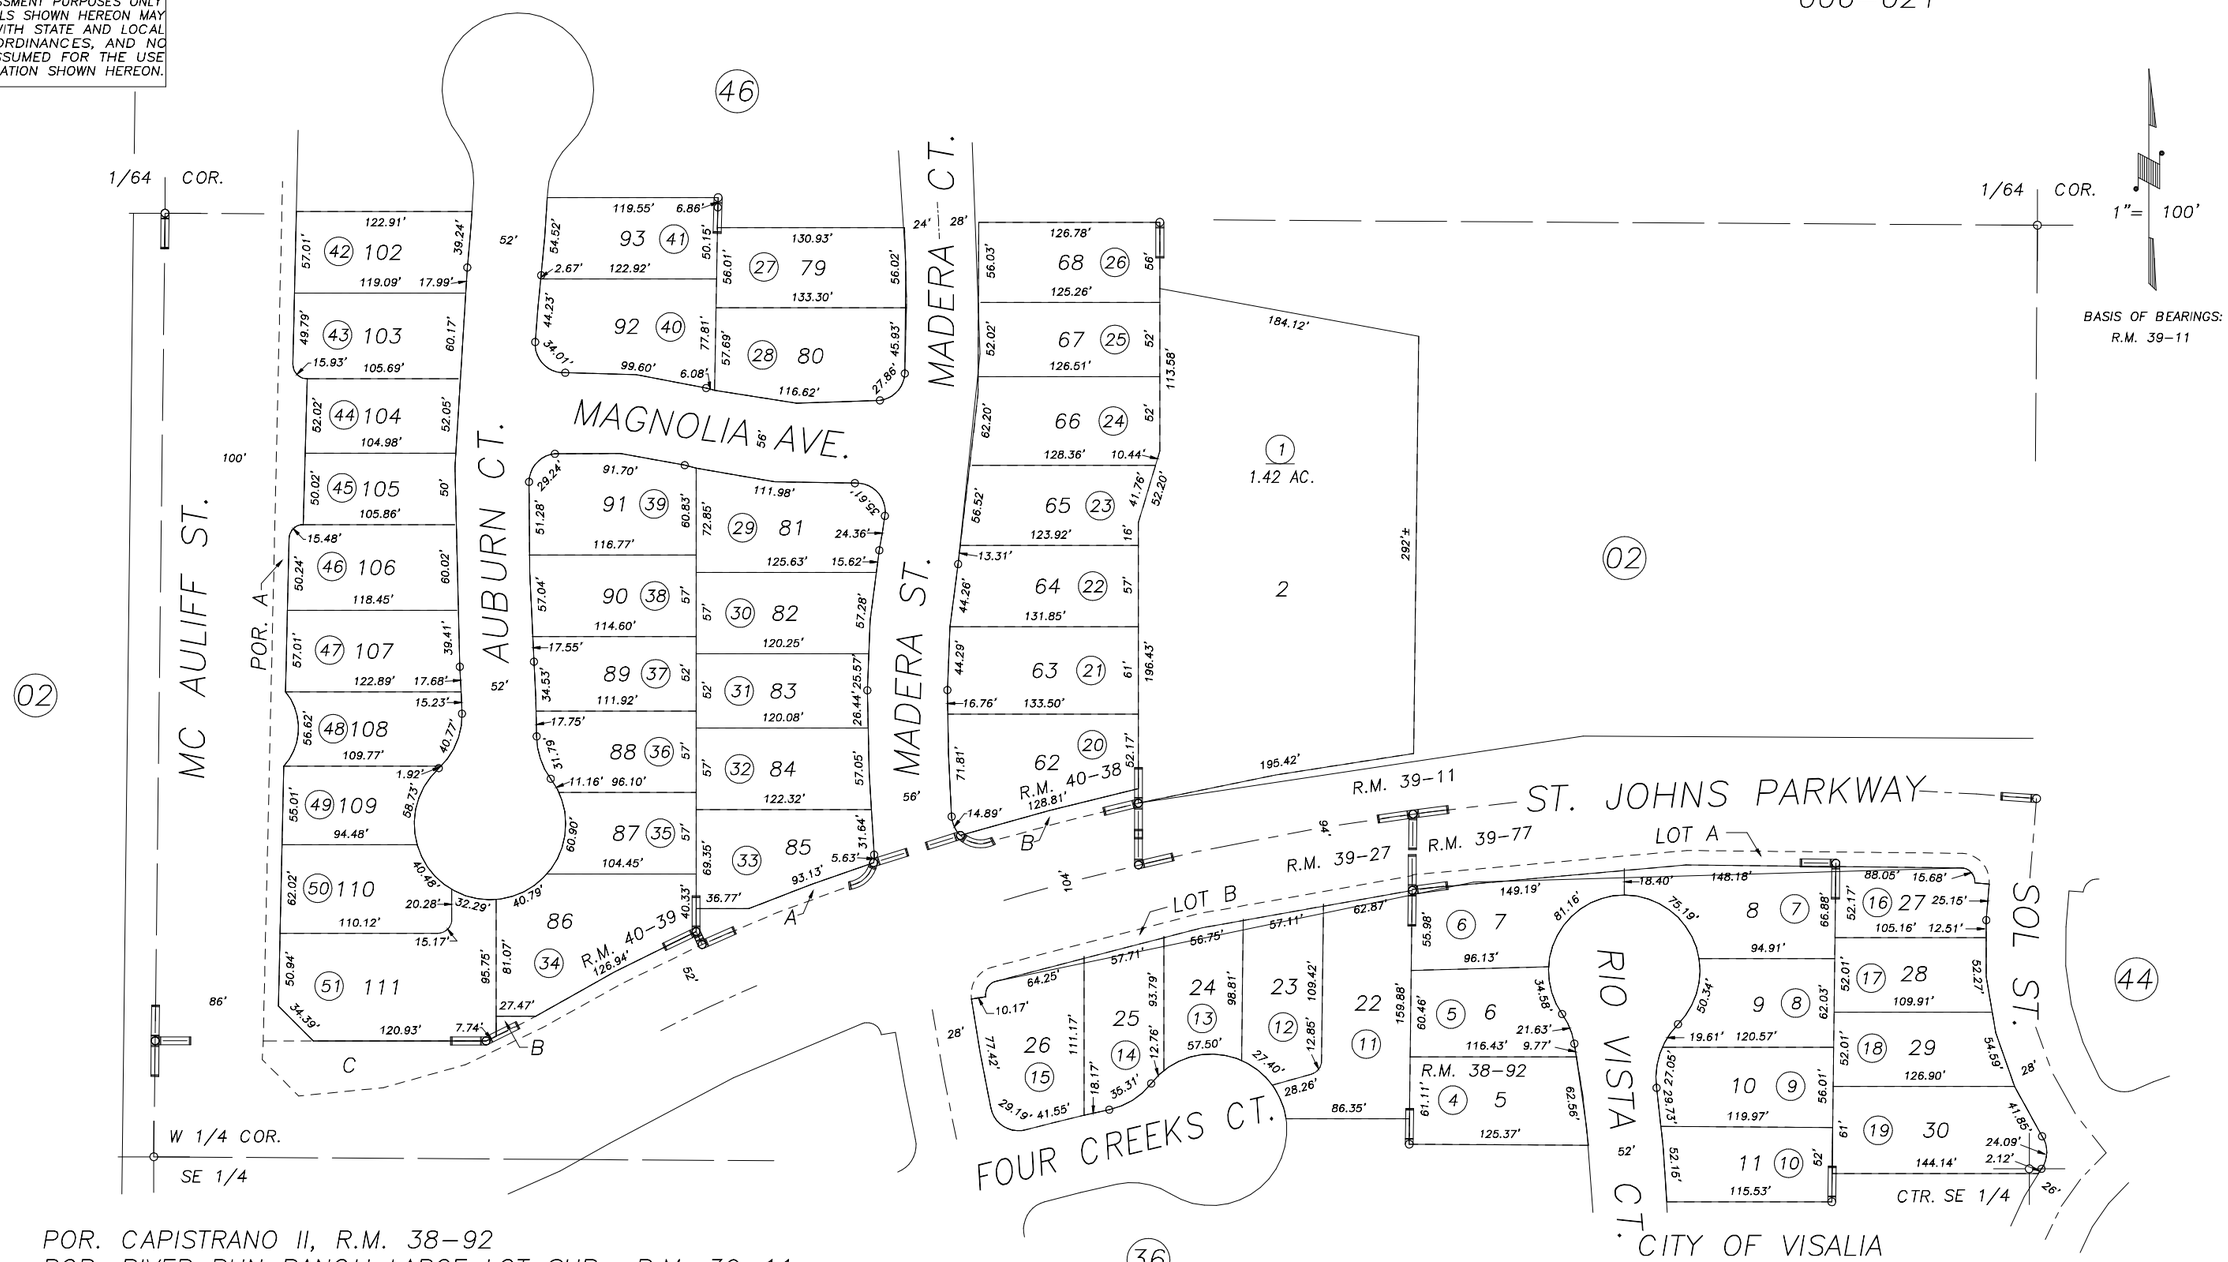

POR. CAPISTRANO II, R.M. 38–92
POR. RIVER RUN RANCH LARGE LOT SUB., R.M. 39–11
POR. RIVER RUN RANCH PHASE ONE, R.M. 39–27
POR. RIVER RUN RANCH PHASE TWO, R.M.39–77
POR. RIVER RUN RANCH PHASE 3, R.M. 40–38
POR. RIVER RUN RANCH PHASE 4, R.M. 40–39

ASSESSOR'S MAPS BK.103 , PG.43

COUNTY OF TULARE, STATE OF CALIFORNIA, U.S.A.

NOTE: Assessor's Parcel Numbers Shown in Circles (1)
Assessor's Block Numbers Shown in Elipses (123)

REVISION	DATE	TECH
2003–0120110	03/12/2004	JAL