DISCLAIMER

THIS MAP WAS PREPARED FOR LOCAL PROPERTY ASSESSMENT PURPOSES ONLY. THE PARCELS SHOWN HEREON MAY NOT COMPLY WITH STATE AND LOCAL SUBDIVISION ORDINANCES. NO LIABILITY IS ASSUMED FOR THE USE OF THE INFORMATION HEREON. R & T CODE SEC. 327, 408.3, ETC.

REVISED: 10/02/2015
REASON: 2015-0039076
CAD TECH: ASG

POR. SW 1/4 SEC. 1, T.18S., R.25E., M.D.B. & M.

TAX CODE AREA 153-073

107-05

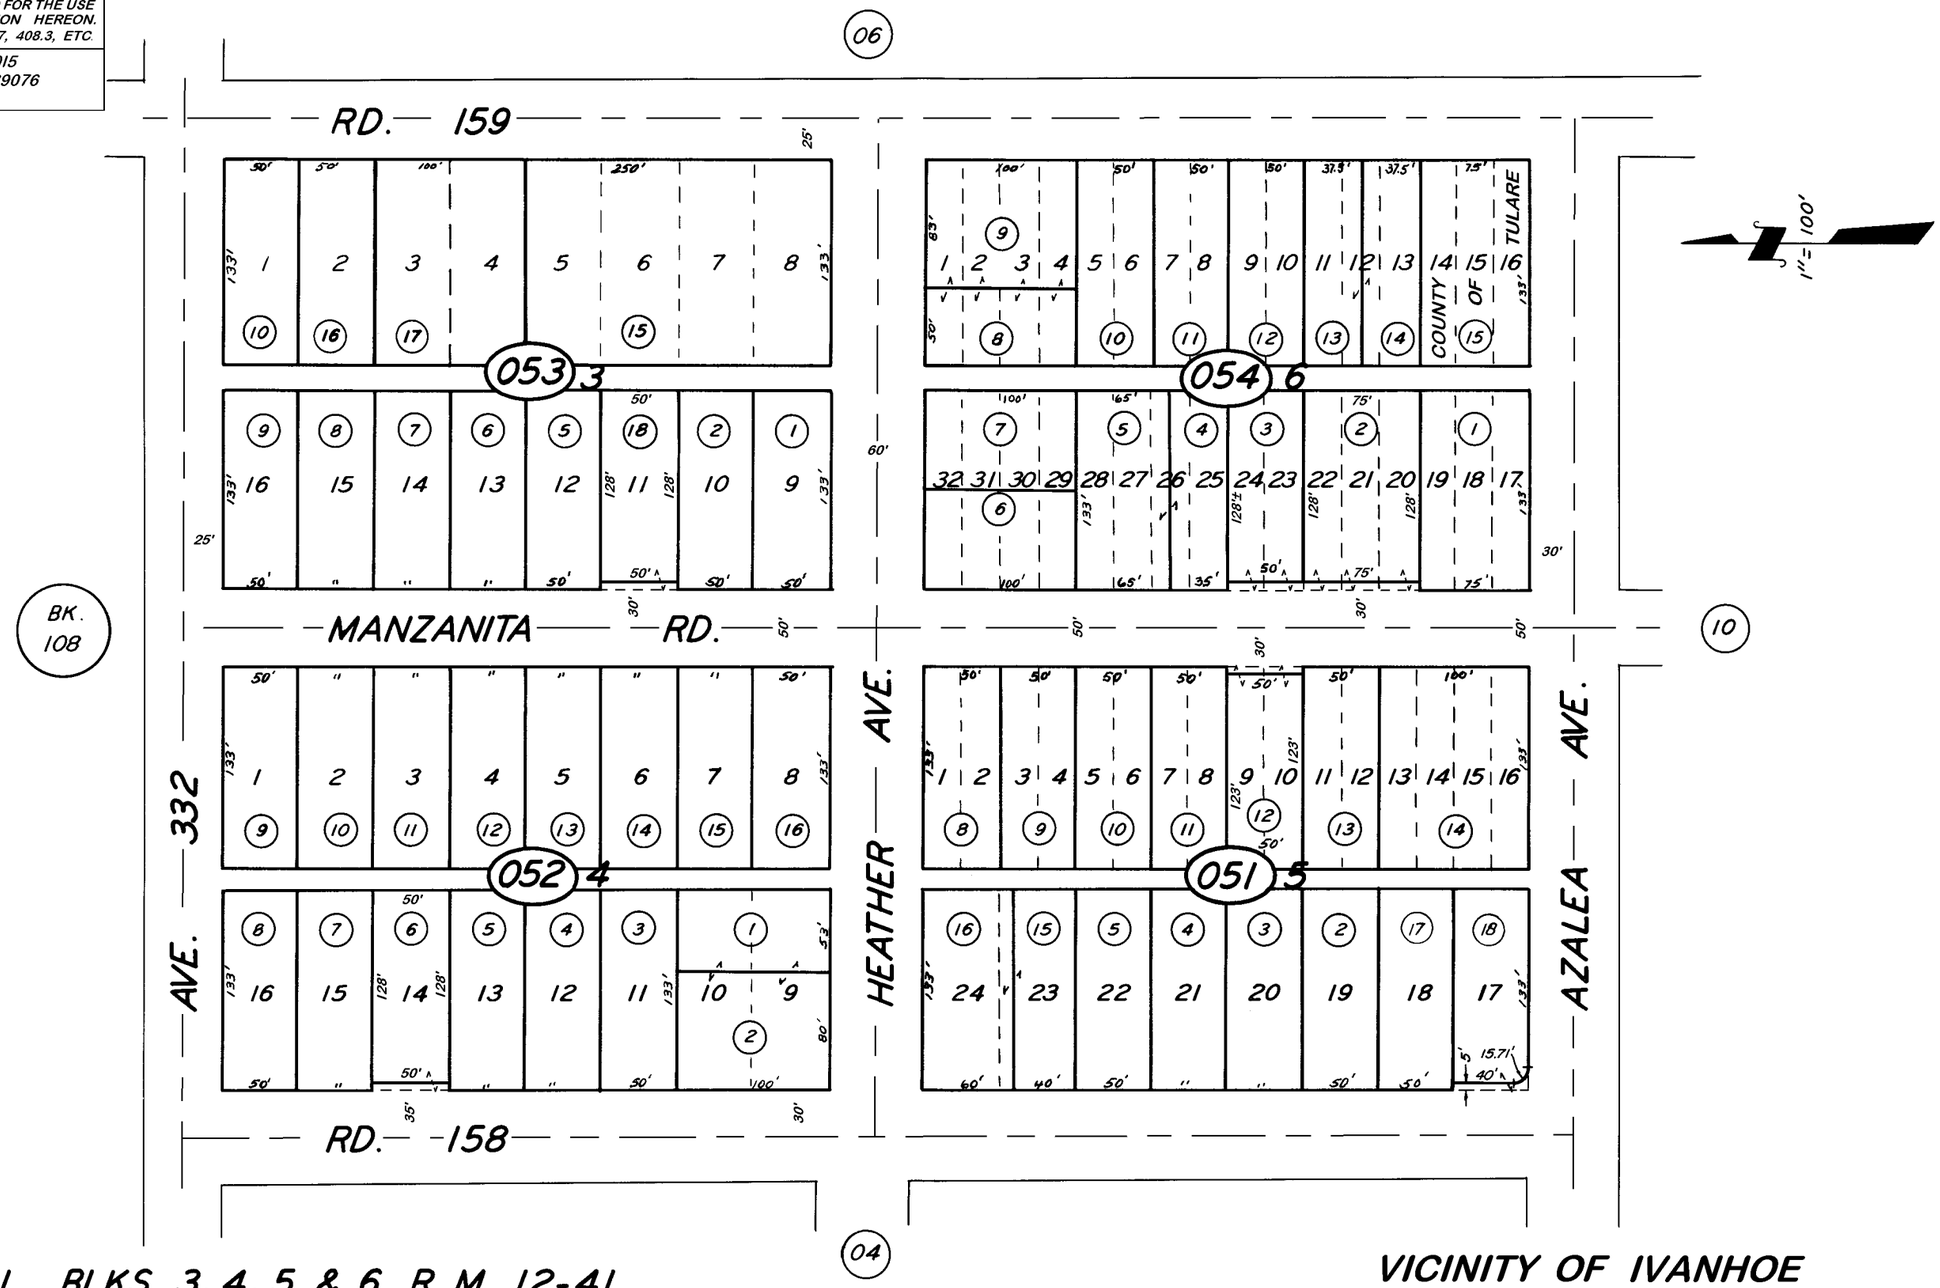

POR. VENICE HILL, BLKS 3, 4, 5 & 6 R.M. 12-41.

VICINITY OF IVANHOE

ASSESSOR'S MAPS BK. 107, PG. 05.
COUNTY OF TULARE, CALIF.

NOTE — ASSESSOR'S BLOCK NUMBERS SHOWN IN ELLIPSES
ASSESSOR'S PARCEL NUMBERS SHOWN IN CIRCLES