N1/2 OF NW1/4 OF SW1/4 SEC.12, T.18S., R.25E., M.D.B.&M.

Tax Area Codes 107–20
153–125

DISCLAIMER

THIS MAP WAS PREPARED FOR LOCAL PROPERTY ASSESSMENT PURPOSES ONLY AND THE PARCELS SHOWN HEREON MAY NOT COMPLY WITH STATE AND LOCAL SUBDIVISION ORDINANCES, AND NO LIABILITY IS ASSUMED FOR THE USE OF THE INFORMATION SHOWN HEREON.

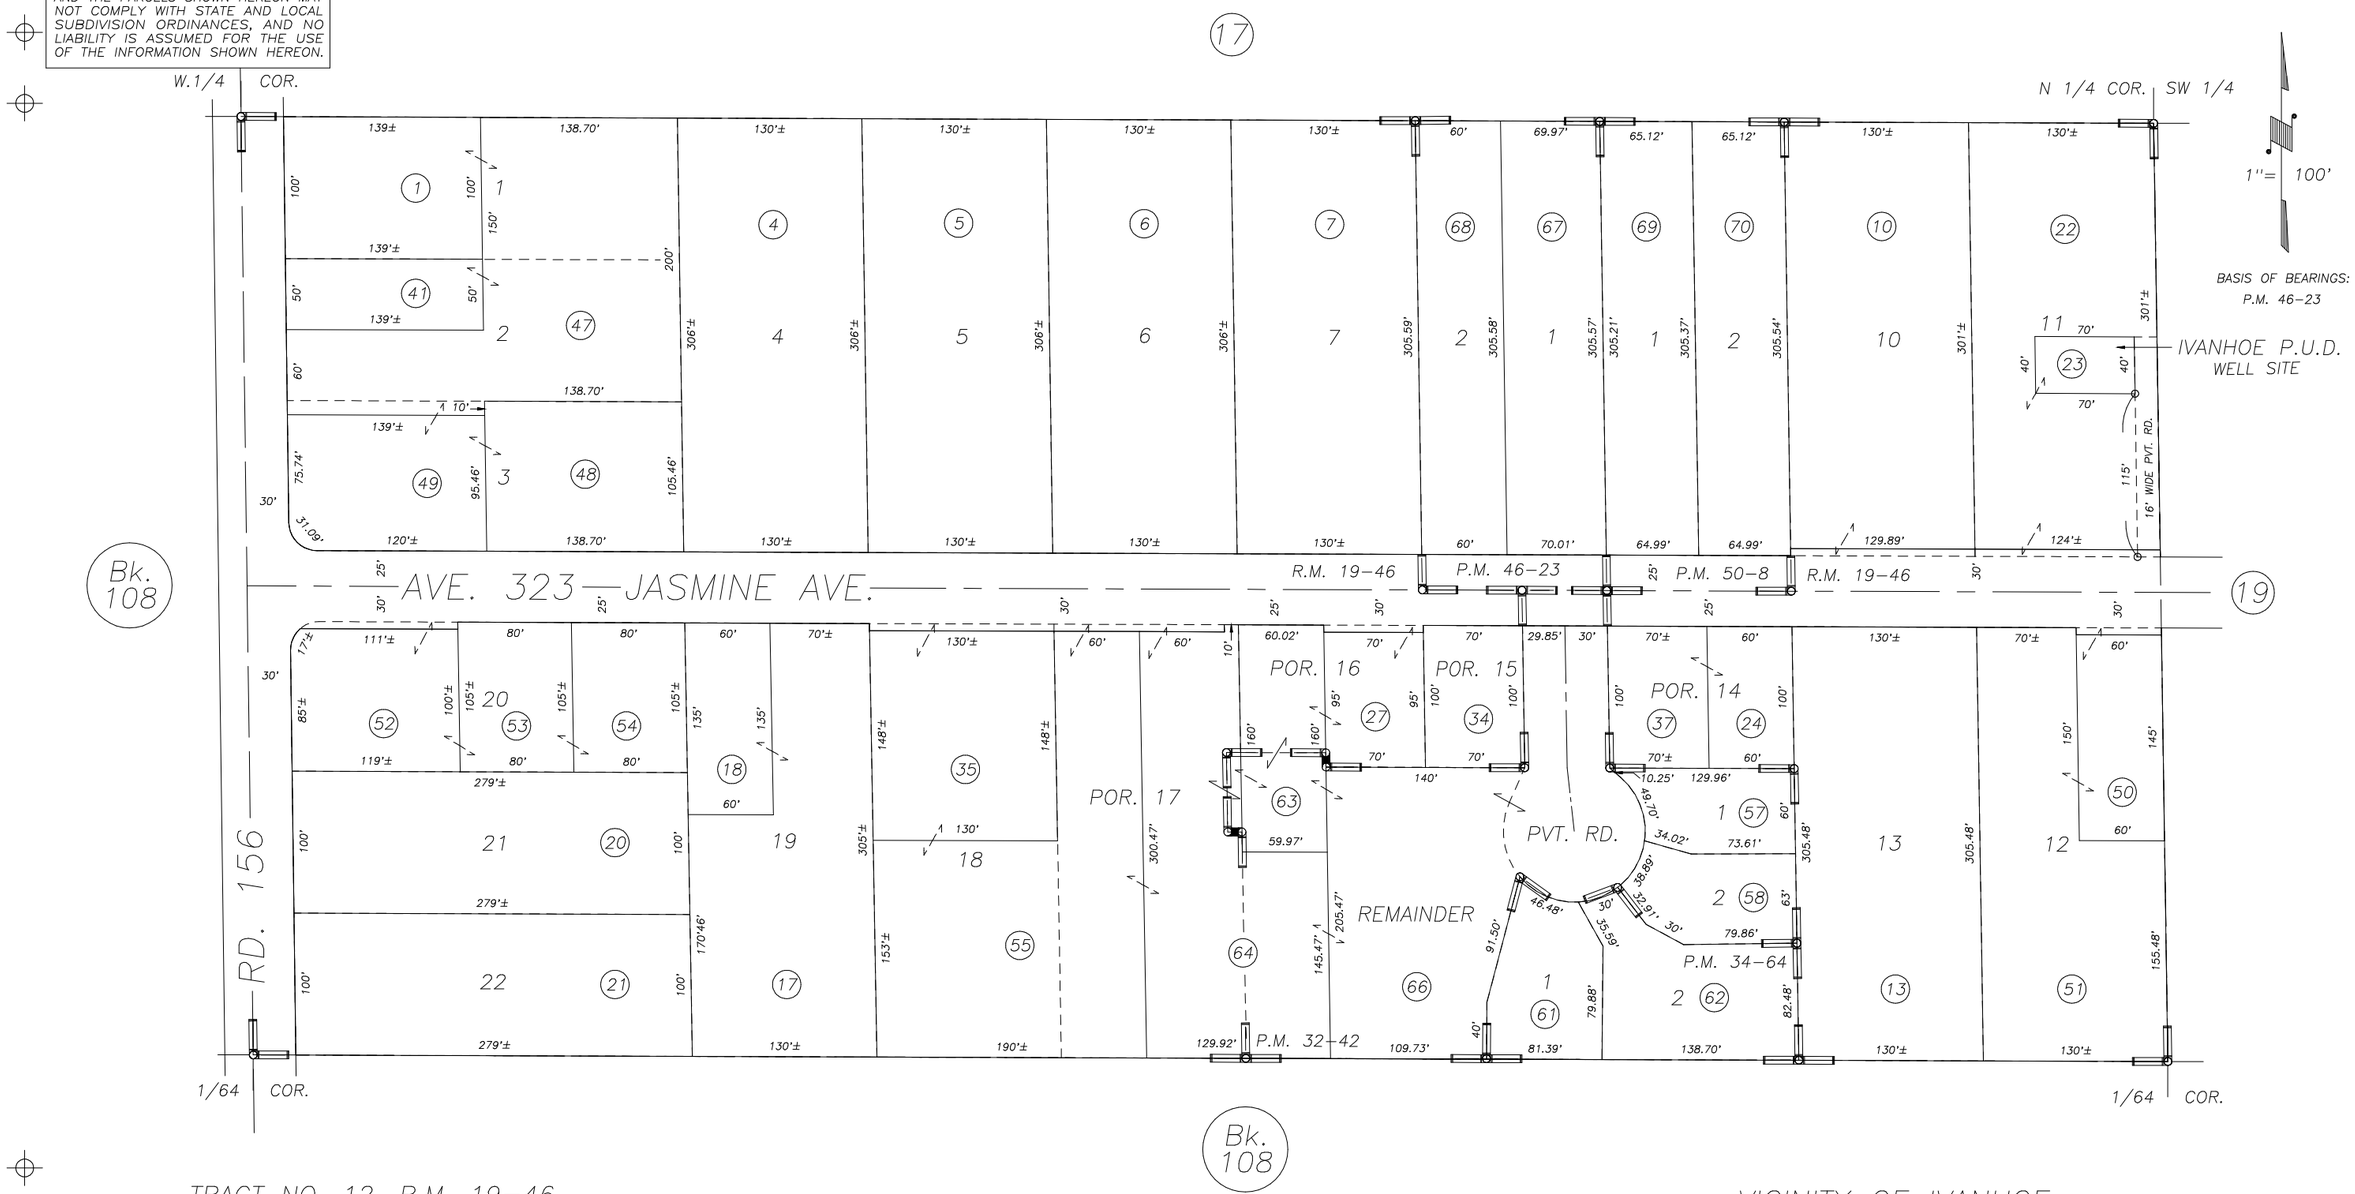

TRACT NO. 12, R.M. 19–46
PARCEL MAP NO. 3141, P.M. 32–42
PARCEL MAP NO. 3362, P.M. 34–64
PARCEL MAP NO. 4518, P.M. 46–23
PARCEL MAP NO. 4903, P.M. 50–8

VICINITY OF IVANHOE
ASSESSOR'S MAPS BK. 107 , PG. 20
COUNTY OF TULARE, CALIFORNIA, U.S.A.

NOTE: Assessor's Parcel Numbers Shown in Circles (1)
Assessor's Block Numbers Shown in Elipses (123)

REVISION	DATE	TECH
FIX LOTS 20 & 22	09/01/2011	KMS