DISCLAIMER

THIS MAP WAS PREPARED FOR LOCAL PROPERTY ASSESSMENT PURPOSES ONLY. THE PARCELS SHOWN HEREON MAY NOT COMPLY WITH STATE AND LOCAL SUBDIVISION ORDINANCES. NO LIABILITY IS ASSUMED FOR THE USE OF THE INFORMATION HEREON. R & T CODE SEC. 327, 408.3, ETC.

REVISED: 4/7/2016
REASON: 2016-0004515
CAD TECH: NFL

N½ SEC. 1, T.18S., R.25E., M.D.B. & M.

TAX CODE AREA **108-05**

153-075 153-070
153-127 153-074
153-129 153-019
153-130 153-022
153-058

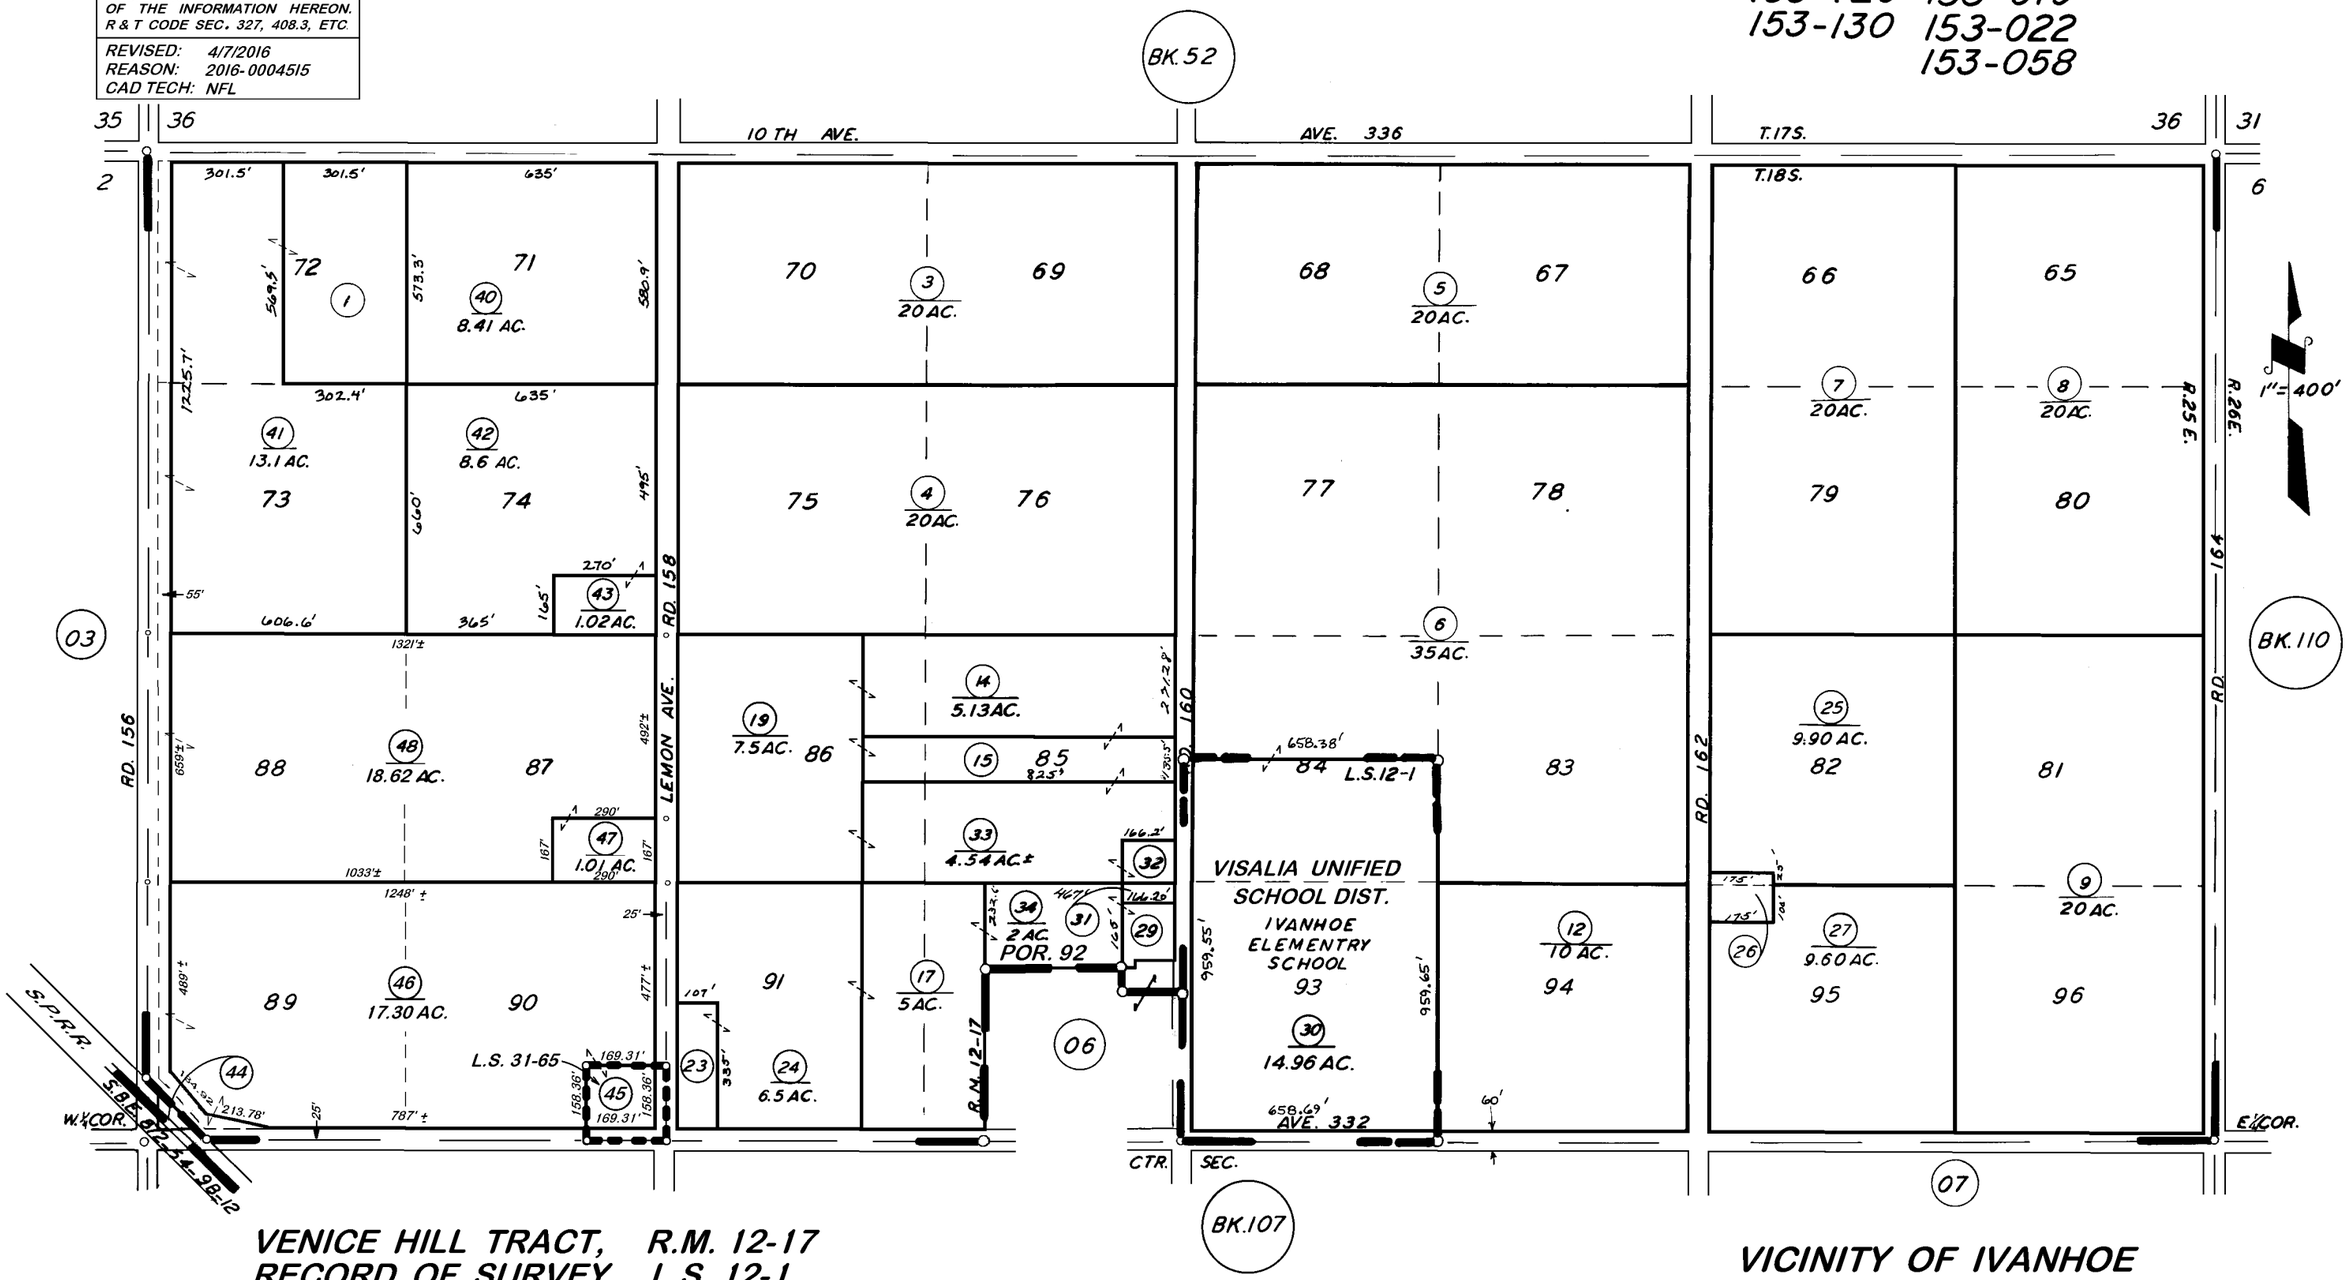

VENICE HILL TRACT, R.M. 12-17
RECORD OF SURVEY, L.S. 12-1
RECORD OF SURVEY, L.S. 31-65

NOTE — ASSESSOR'S BLOCK NUMBERS SHOWN IN ELLIPSES
ASSESSOR'S PARCEL NUMBERS SHOWN IN CIRCLES

VICINITY OF IVANHOE

ASSESSOR'S MAPS BK. 108, PG. 05
COUNTY OF TULARE, CALIF.