# E½ OF SE¼ SEC. 1 & POR. NE¼ & SE¼ SEC. 12, T. 18S., R. 25E., M.D.B. & M.

TAX CODE AREA **108-07**

153-034 153-039
153-035 153-040
153-070 153-124
153-070 153-125

**DISCLAIMER**
THIS MAP WAS PREPARED FOR LOCAL PROPERTY ASSESSMENT PURPOSES ONLY. THE PARCELS SHOWN HEREON MAY NOT COMPLY WITH STATE AND LOCAL SUBDIVISION ORDINANCES. NO LIABILITY IS ASSUMED FOR THE USE OF THE INFORMATION HEREON.

REVISED: 09/30/2013
REASON: 2009-0081523
CAD TECH: ASG

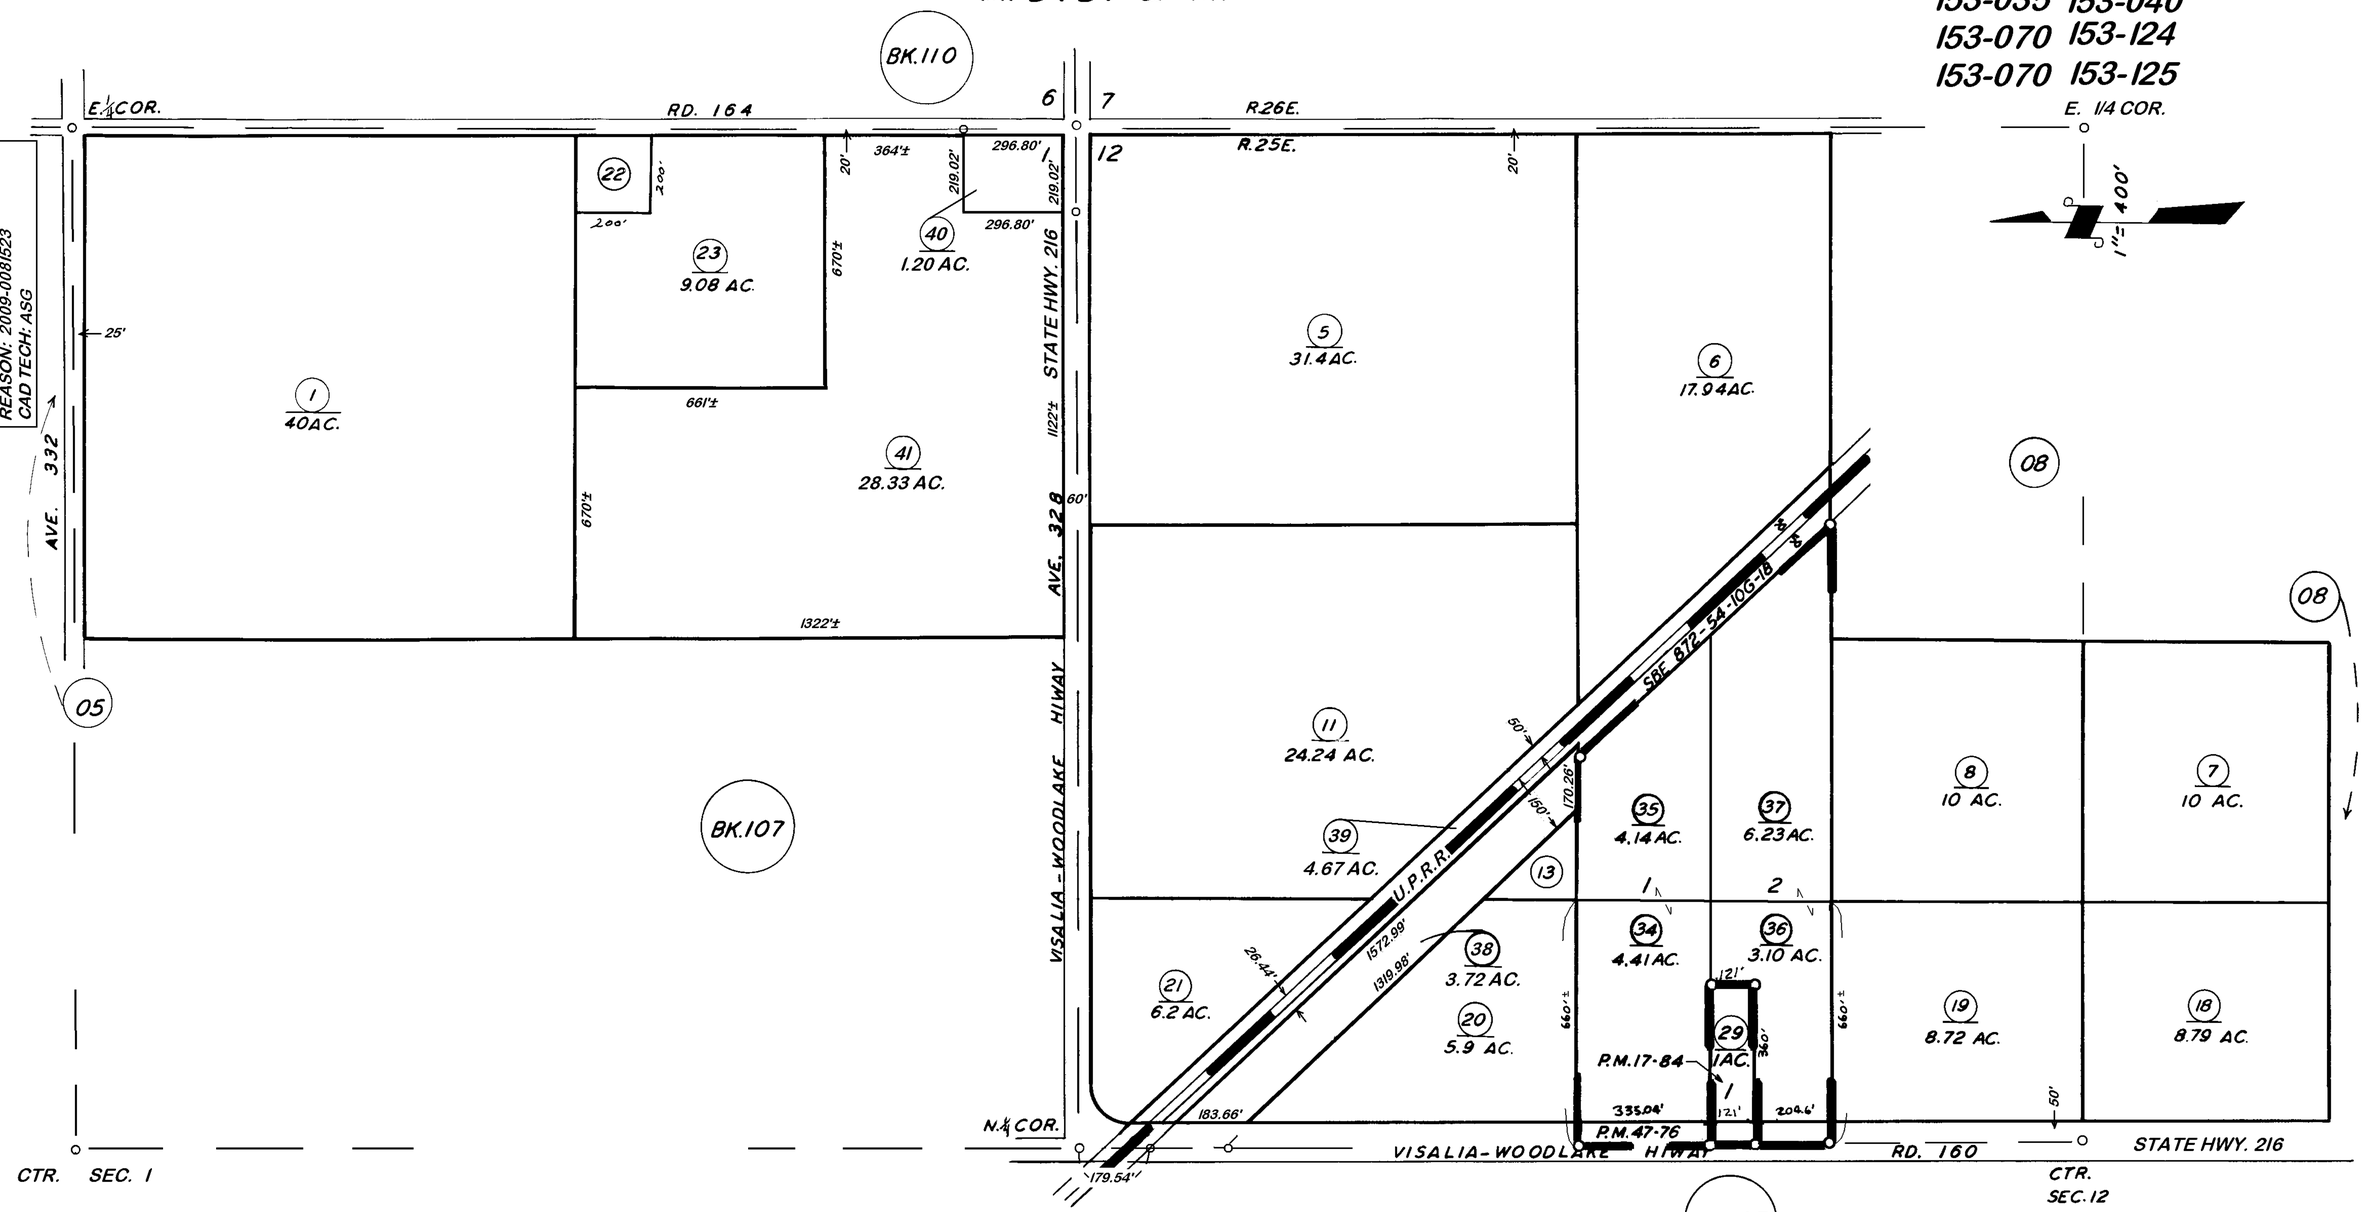


PARCEL MAP 1683, P.M. 17-84
PARCEL MAP 4671, P.M. 47-76

## VICINITY OF VISALIA
## ASSESSOR'S MAPS BK. 108, PG. 07
## COUNTY OF TULARE, CALIF.

NOTE — ASSESSOR'S BLOCK NUMBERS SHOWN IN ELLIPSES
ASSESSOR'S PARCEL NUMBERS SHOWN IN CIRCLES