DISCLAIMER

THIS MAP WAS PREPARED FOR LOCAL PROPERTY ASSESSMENT PURPOSES ONLY. THE PARCELS SHOWN HEREON MAY NOT COMPLY WITH STATE AND LOCAL SUBDIVISION ORDINANCES. NO LIABILITY IS ASSUMED FOR THE USE OF THE INFORMATION HEREON.

REVISED: 10/05/2009
REASON: 2008-0013594
CAD TECH: JRS

N½ SEC. 13, T.18S., R.25E., M. D. B. & M.

TAX CODE AREA **108-09**

153-037

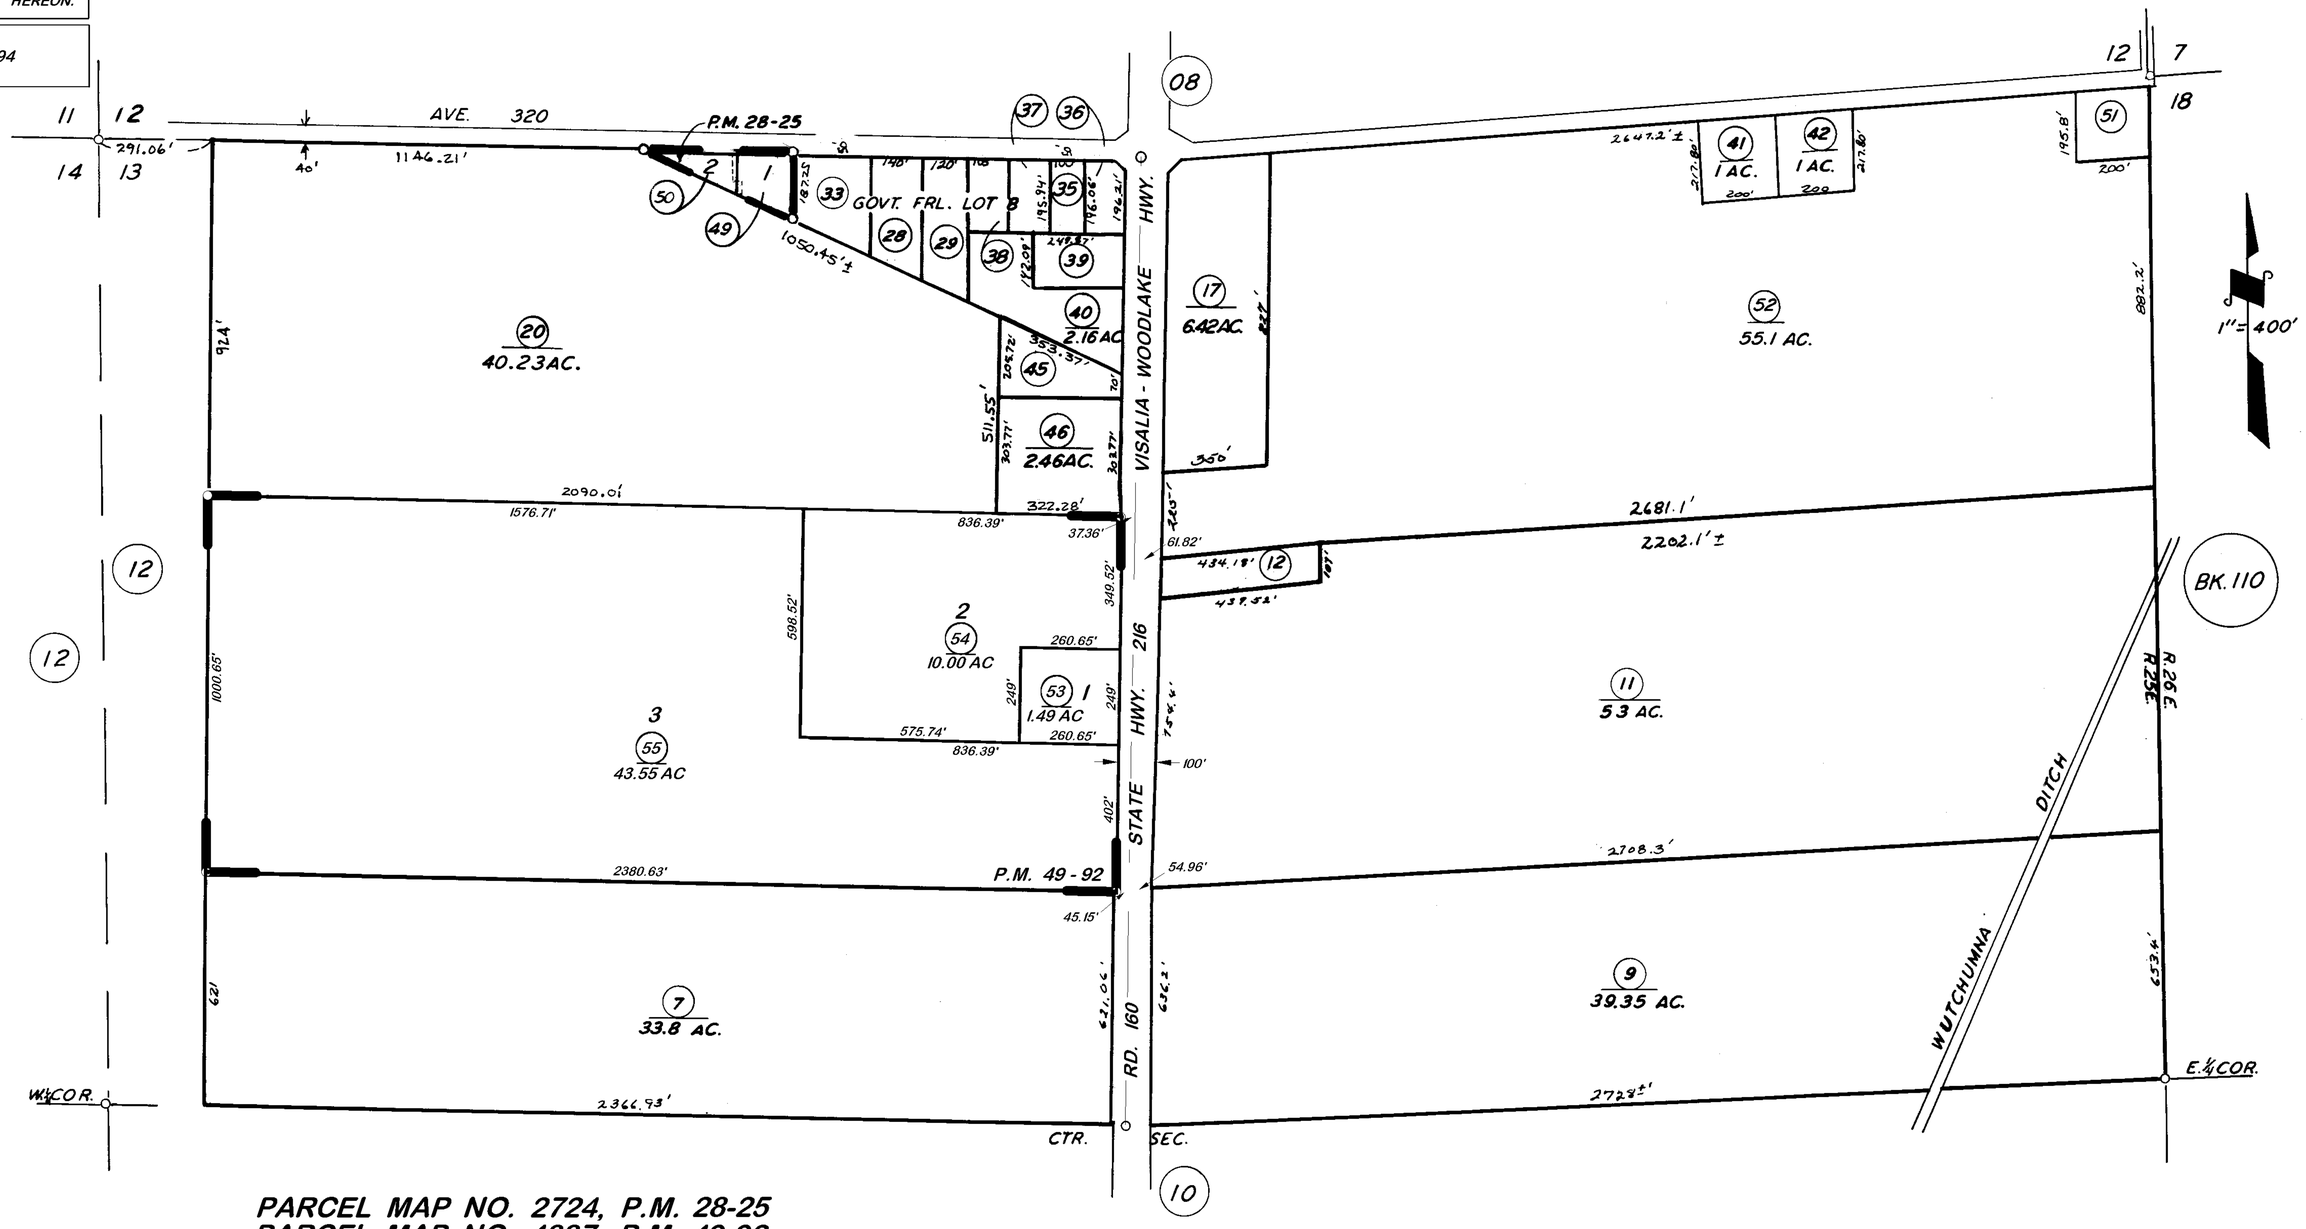

PARCEL MAP NO. 2724, P.M. 28-25
PARCEL MAP NO. 4887, P.M. 49-92

ASSESSOR'S MAPS BK. **108**, PG. **09**

COUNTY OF TULARE, CALIF.

NOTE — ASSESSOR'S BLOCK NUMBERS SHOWN IN ELLIPSES
ASSESSOR'S PARCEL NUMBERS SHOWN IN CIRCLES