DISCLAIMER

THIS MAP WAS PREPARED FOR LOCAL PROPERTY ASSESSMENT PURPOSES ONLY. THE PARCELS SHOWN HEREON MAY NOT COMPLY WITH STATE AND LOCAL SUBDIVISION ORDINANCES. NO LIABILITY IS ASSUMED FOR THE USE OF THE INFORMATION HEREON.

REVISED: 06/14/2011
REASON: 2004-0045740
CAD TECH: ASG

S. POR. SEC. 15, T. 18 S., R. 25 E., M.D.B. & M.

TAX CODE AREA
153-046

108-13

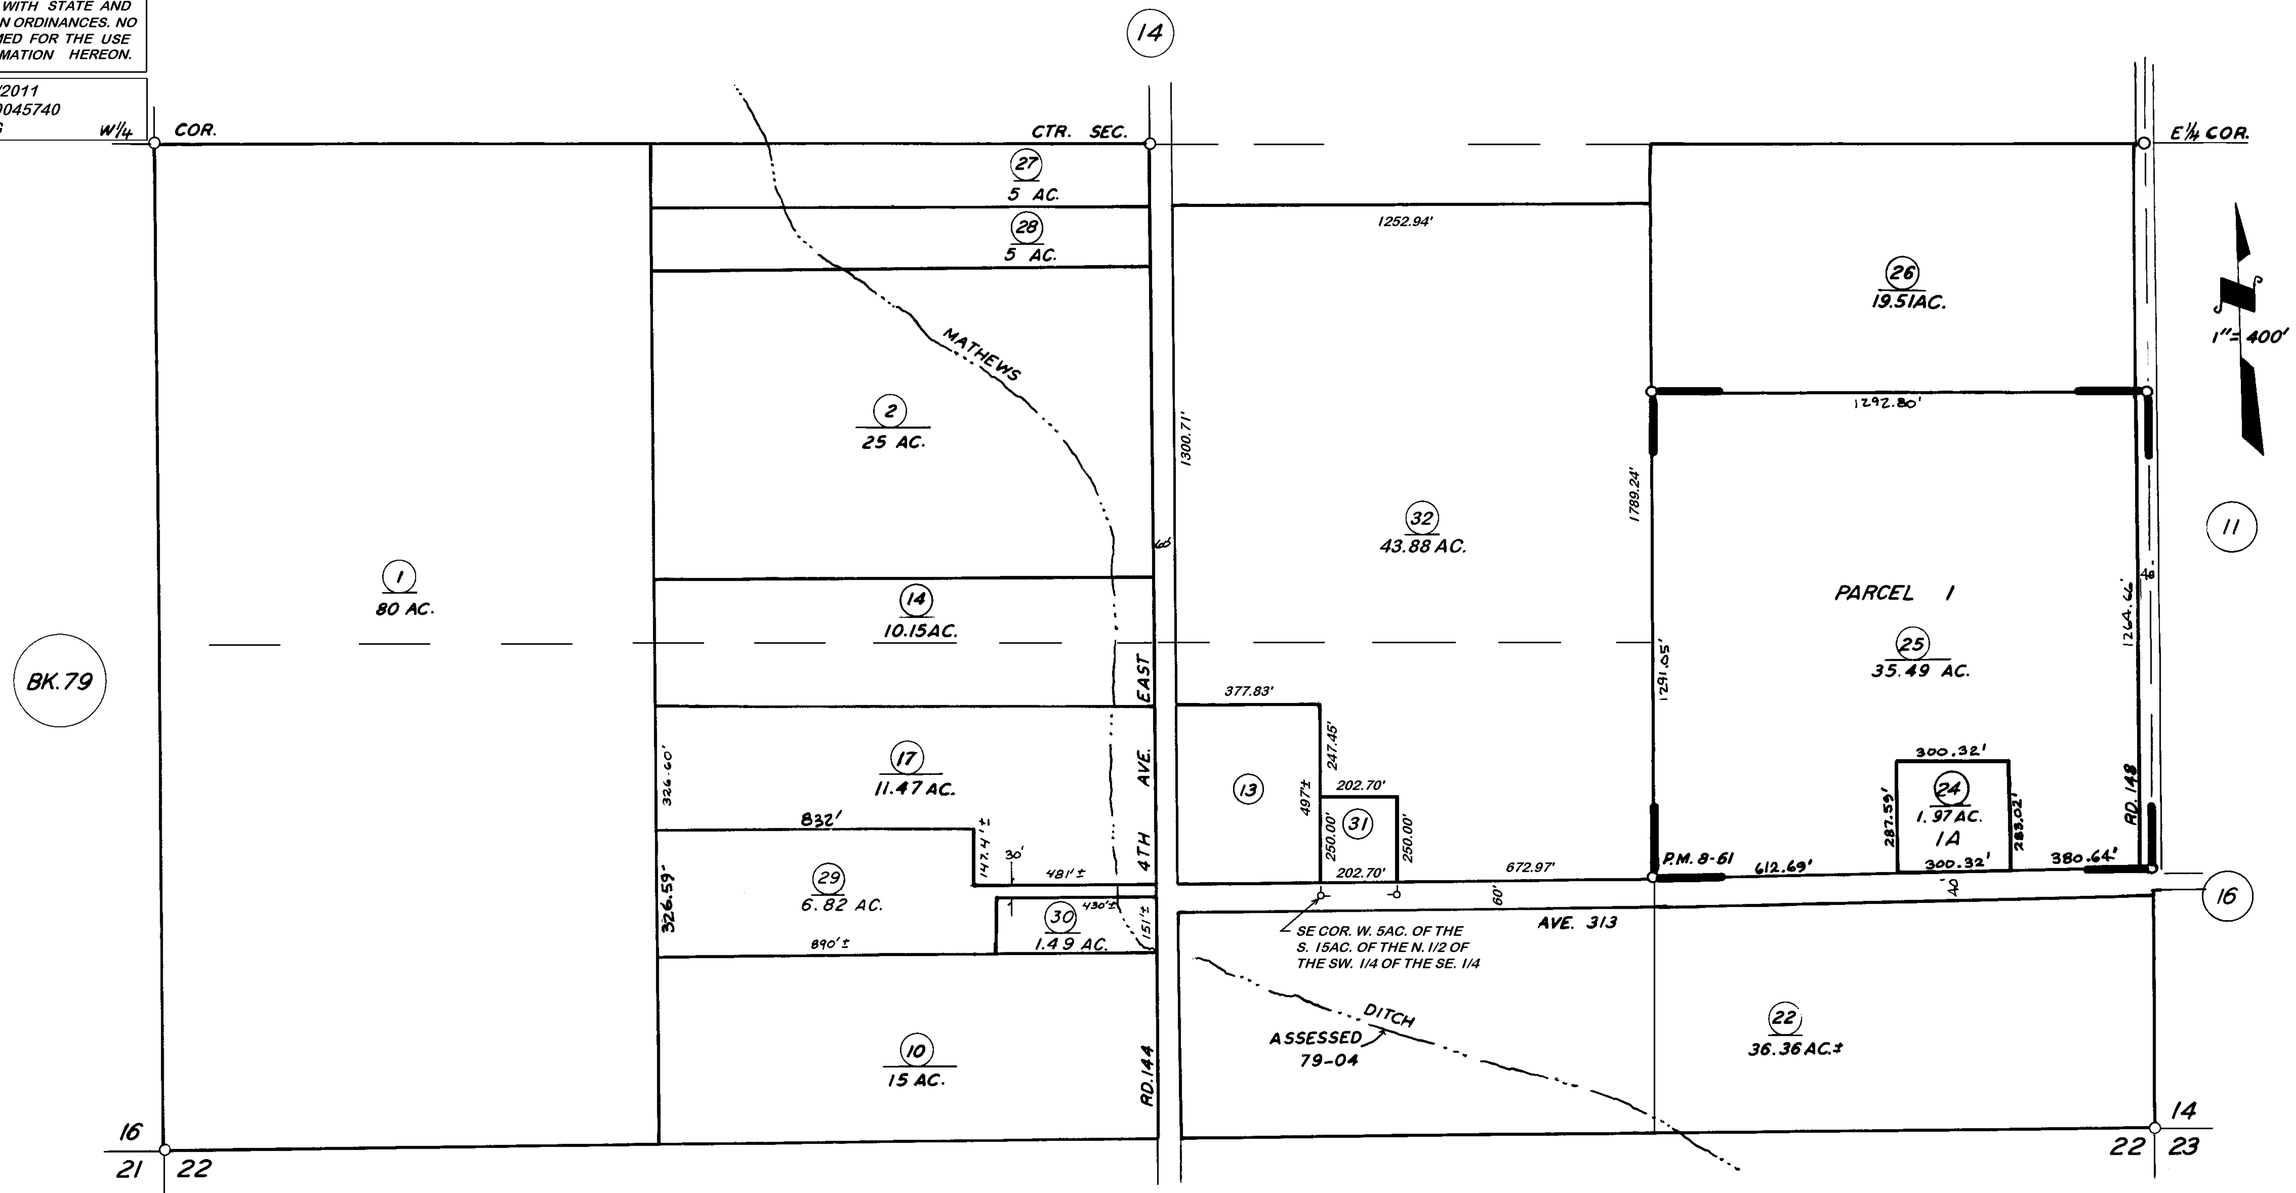

PARCEL MAP 761, P.M. 8-61

VICINITY OF VISALIA

ASSESSOR'S MAPS BK. 108, PG. 13

COUNTY OF TULARE, CALIF.

NOTE — ASSESSOR'S BLOCK NUMBERS SHOWN IN ELLIPSES
ASSESSOR'S PARCEL NUMBERS SHOWN IN CIRCLES