DISCLAIMER

THIS MAP WAS PREPARED FOR LOCAL PROPERTY ASSESSMENT PURPOSES ONLY AND THE PARCELS SHOWN HEREON MAY NOT COMPLY WITH STATE AND LOCAL SUBDIVISION ORDINANCES, AND NO LIABILITY IS ASSUMED FOR THE USE OF THE INFORMATION SHOWN HEREON.

S1/2 SEC.5, T.18S., R.26E., M.D.B.&M.

Tax Area Code 110-04

153-021 153-070
153-071

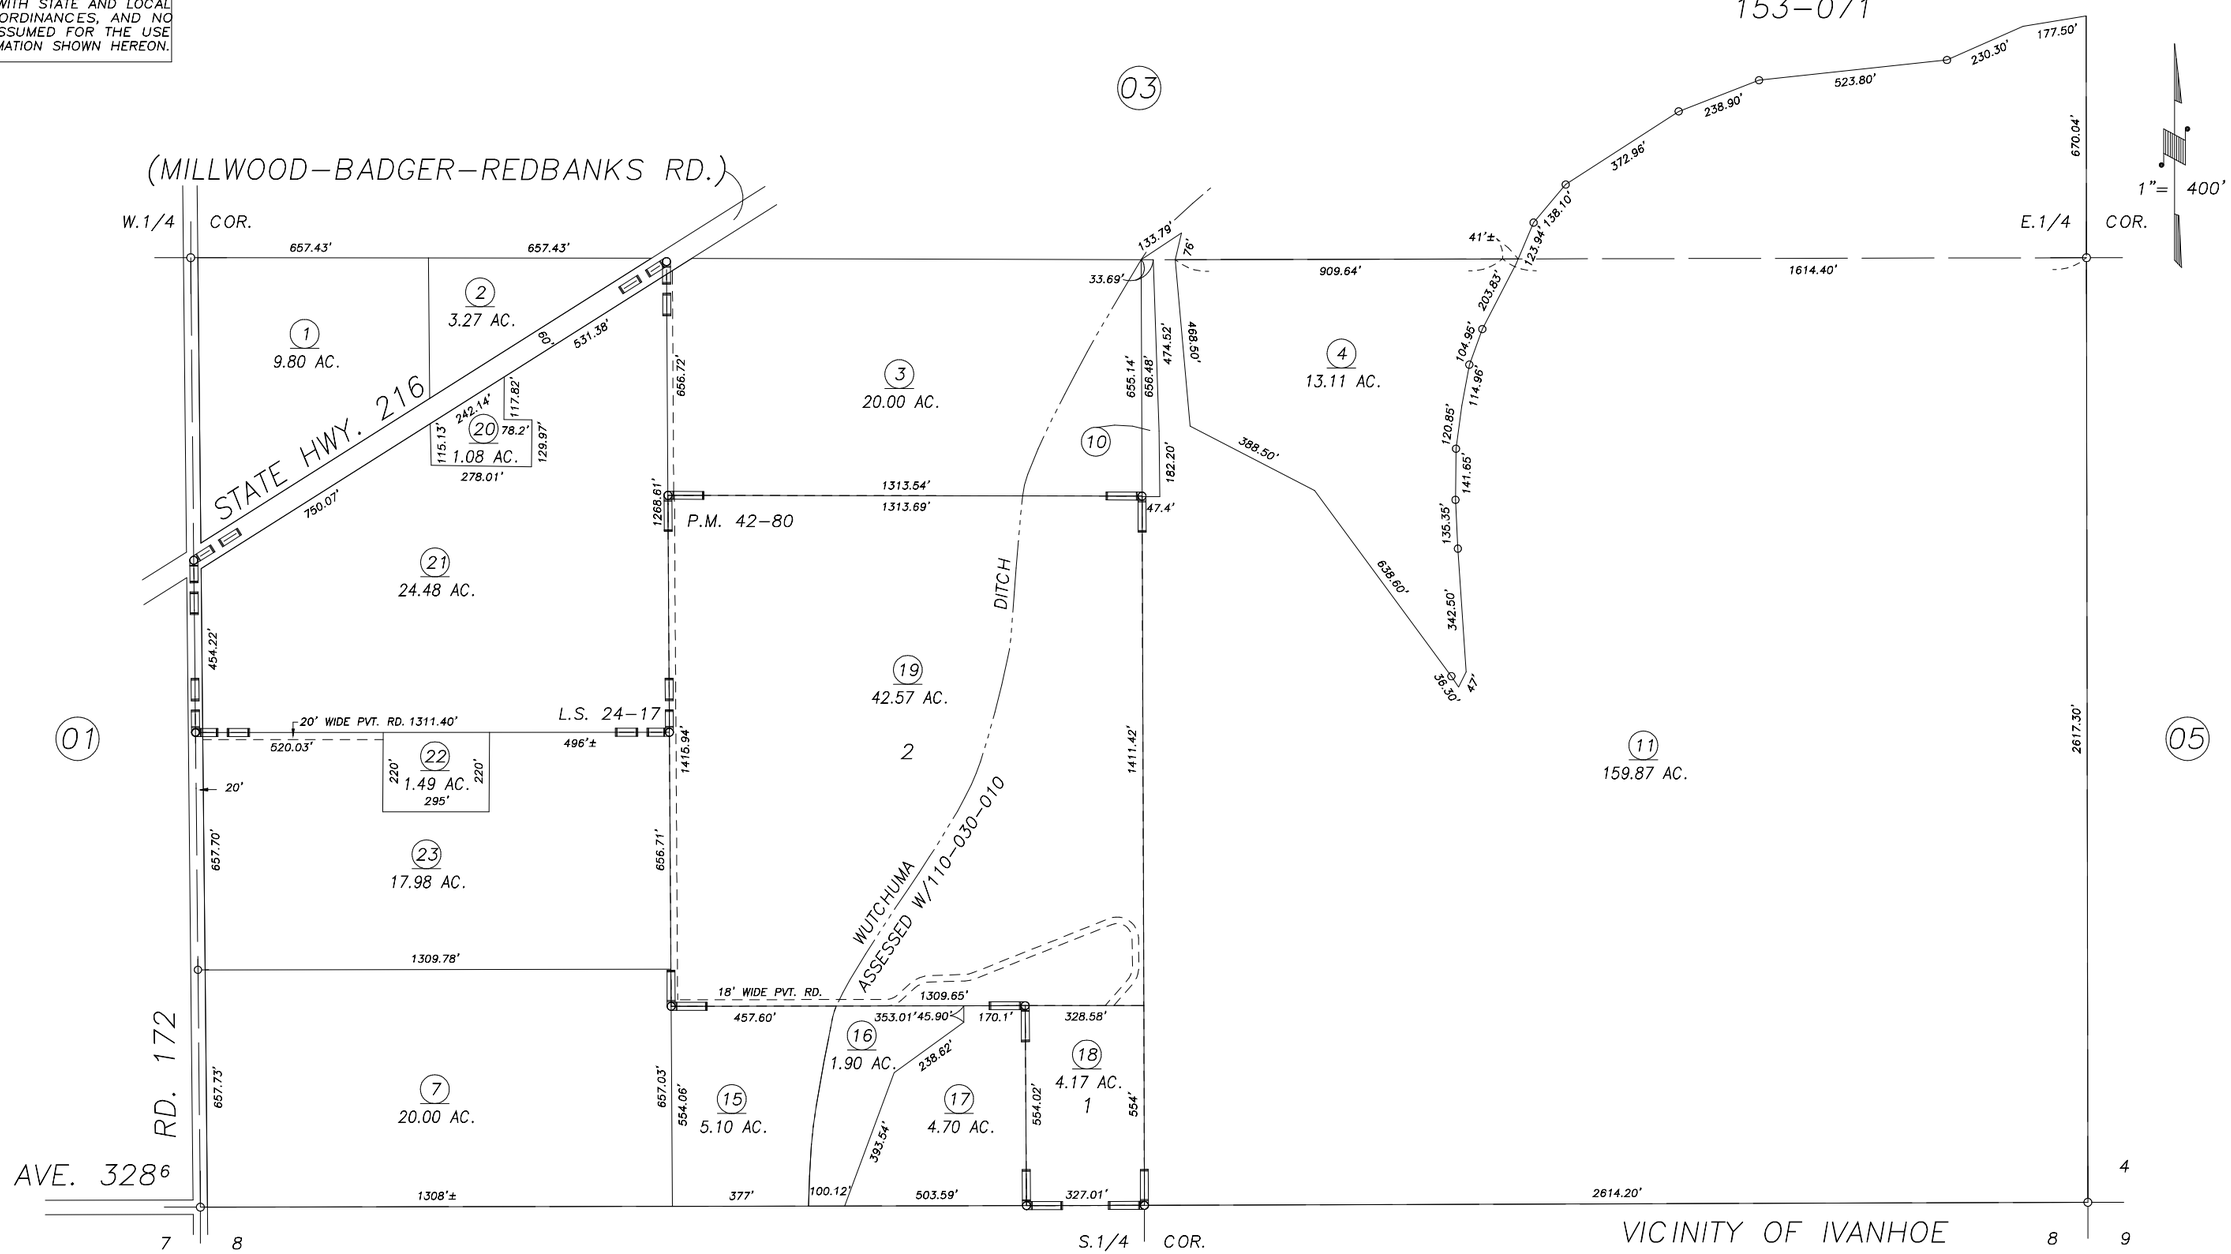

POR. RECORD OF SURVEY, L.S. 8-28 (SEC. 5, ETC.)
PARCEL MAP 4176, P.M. 42-80
RECORD OF SURVEY, L.S. 24-17

VICINITY OF IVANHOE
ASSESSOR'S MAPS BK.110 , PG.04
COUNTY OF TULARE, CALIFORNIA, U.S.A.

NOTE: Assessor's Parcel Numbers Shown in Circles (1)
Assessor's Block Numbers Shown in Elipses (123)

ADJ. PG. UPDATE	04/26/2012	LLB
REVISION	DATE	TECH