SEC'S 8 & 9, T.18S., R.26E., M.D.B.&M.

Tax Area Codes 110–06

086–014 153–010
153–021 153–034
153–070 153–071

DISCLAIMER

THIS MAP WAS PREPARED FOR LOCAL PROPERTY ASSESSMENT PURPOSES ONLY AND THE PARCELS SHOWN HEREON MAY NOT COMPLY WITH STATE AND LOCAL SUBDIVISION ORDINANCES, AND NO LIABILITY IS ASSUMED FOR THE USE OF THE INFORMATION SHOWN HEREON.

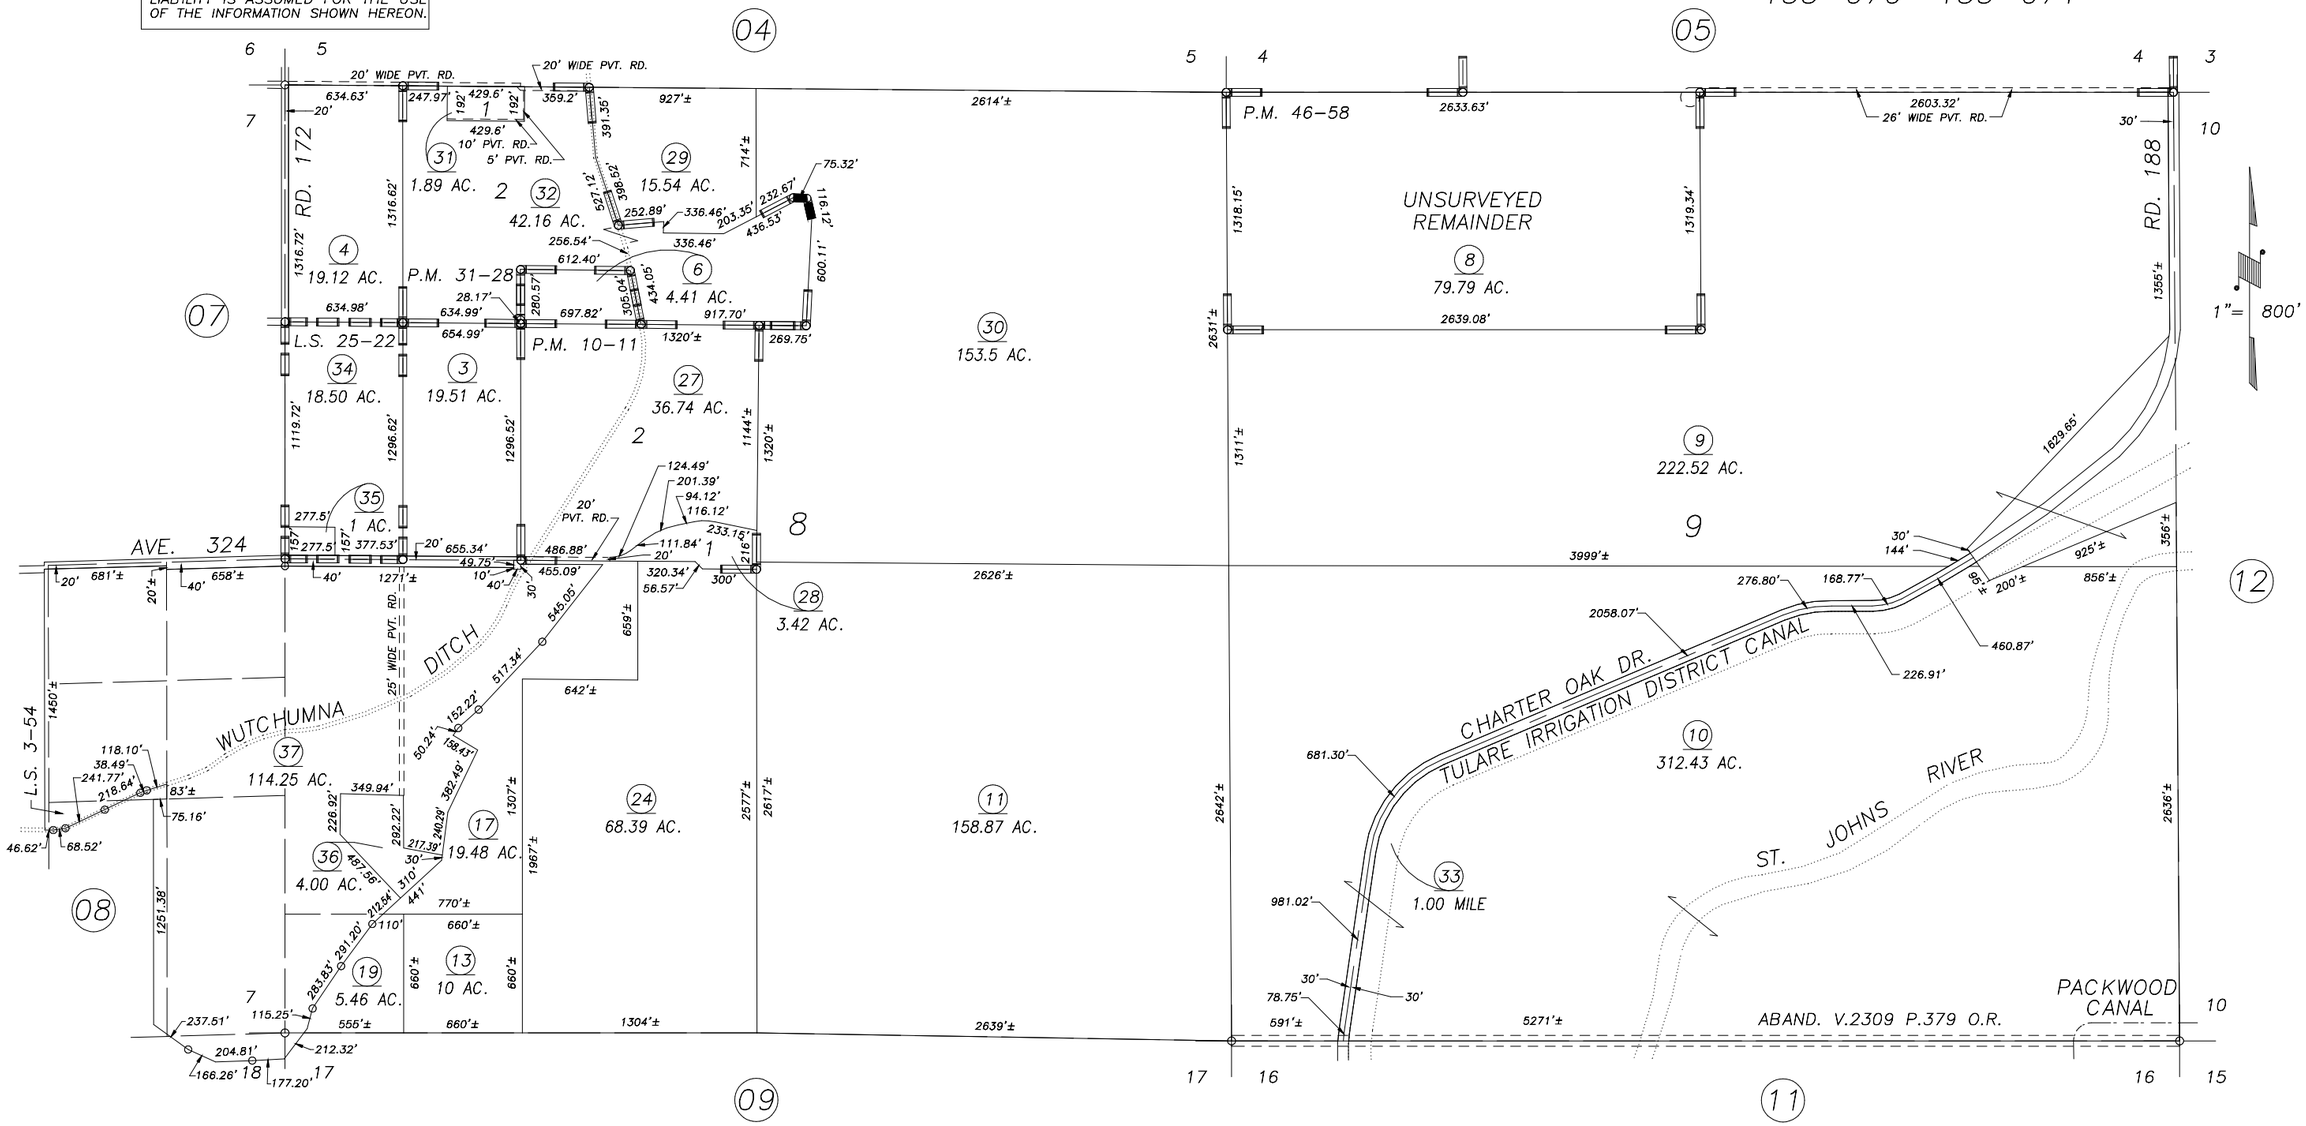

POR. RECORD OF SURVEY, L.S. 3–54
PARCEL MAP NO. 910, P.M. 10–11
PARCEL MAP NO. 3027, P.M. 31–28
RECORD OF SURVEY, L.S. 25–22
POR. PARCEL MAP NO. 4553, P.M. 46–58

VICINITY OF IVANHOE
ASSESSOR'S MAPS BK.110 , PG.06
COUNTY OF TULARE, CALIFORNIA, U.S.A.

NOTE: Assessor's Parcel Numbers Shown in Circles (1)
Assessor's Block Numbers Shown in Elipses (123)

REVISION	DATE	TECH
2012–0087310	06/12/2013	CMB