DISCLAIMER

THIS MAP WAS PREPARED FOR LOCAL PROPERTY ASSESSMENT PURPOSES ONLY. THE PARCELS SHOWN HEREON MAY NOT COMPLY WITH STATE AND LOCAL SUBDIVISION ORDINANCES. NO LIABILITY IS ASSUMED FOR THE USE OF THE INFORMATION HEREON.

REVISED: 06/12/2013
REASON: 2012-0087310
CAD TECH: CMB

POR. S. ½ SEC. 7 & POR. SEC'S 17 & 18 T. 18 S., R. 26 E., M. D. B. & M.

TAX CODE AREA

153 - 010 153 - 070
153 - 034 086 - 014
153 - 037 153 - 039

110-08

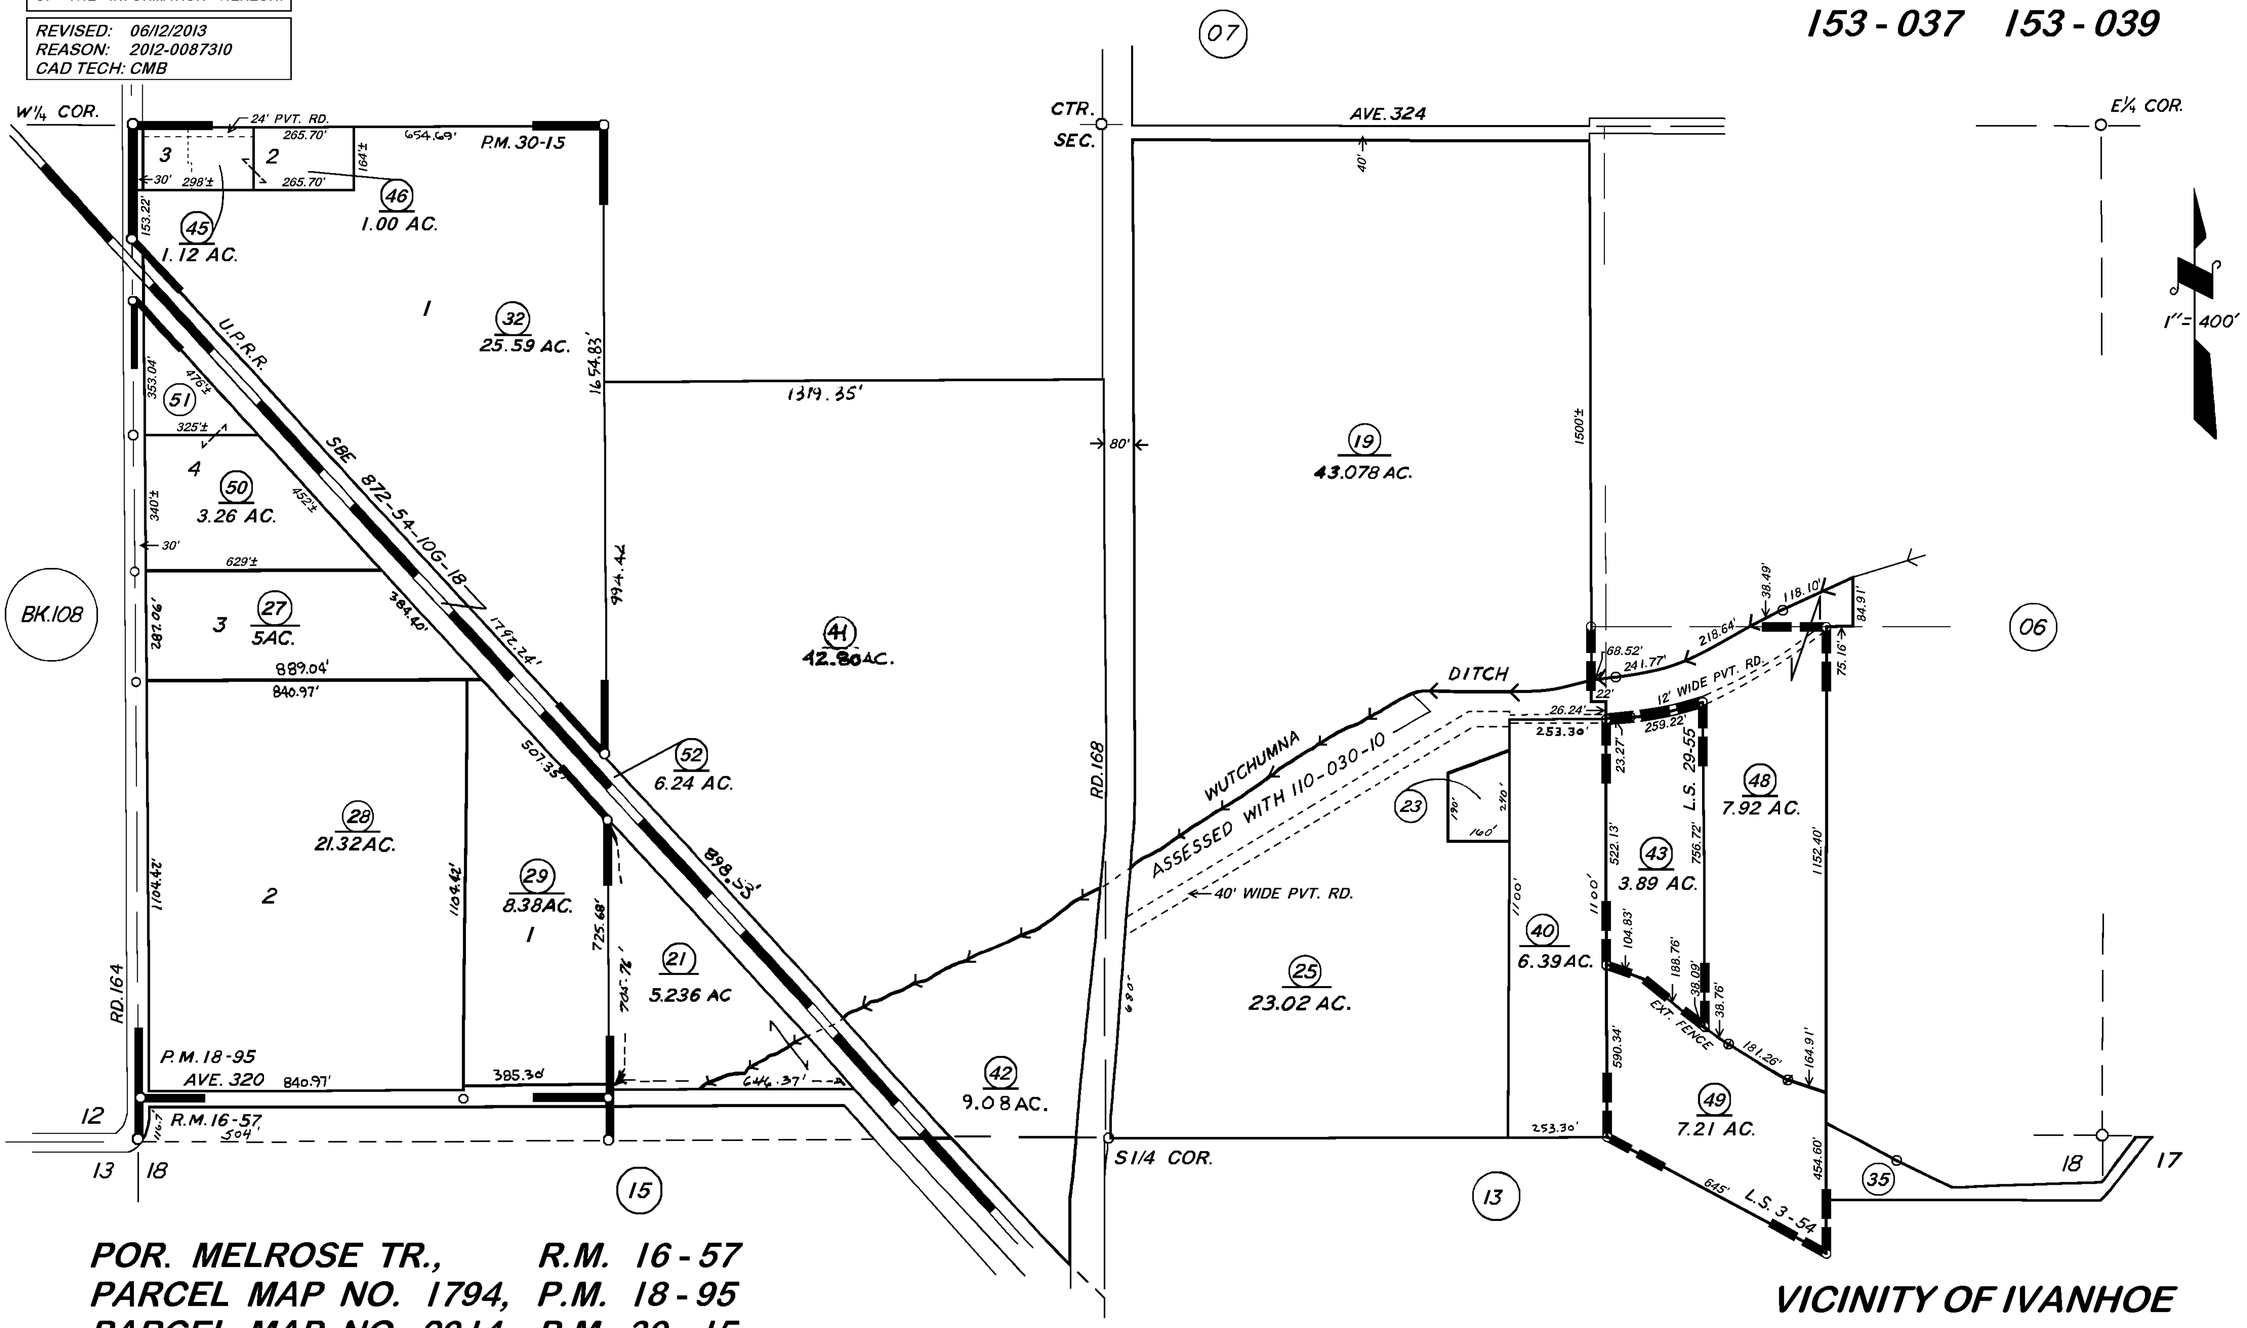

POR. MELROSE TR., R.M. 16 - 57
PARCEL MAP NO. 1794, P.M. 18 - 95
PARCEL MAP NO. 2914, P.M. 30 - 15
RECORD OF SURVEY, L.S. 29 - 55
POR. RECORD OF SURVEY, L.S. 3 - 54

VICINITY OF IVANHOE

ASSESSOR'S MAPS BK. 110, PG. 08.
COUNTY OF TULARE, CALIF.

NOTE: Assessor's Parcel Numbers Shown in Circles
Assessor's Block Numbers Shown in Elipses