DISCLAIMER

THIS MAP WAS PREPARED FOR LOCAL PROPERTY ASSESSMENT PURPOSES ONLY. THE PARCELS SHOWN HEREON MAY NOT COMPLY WITH STATE AND LOCAL SUBDIVISION ORDINANCES. NO LIABILITY IS ASSUMED FOR THE USE OF THE INFORMATION HEREON.

REVISED: 06/16/2010
REASON: 2008-0082518
CAD TECH: CBT

S 1/2 SEC. 18, T.18S., R.26E., M.D.B. & M.

TAX CODE AREA
153-036
153-037

110-14

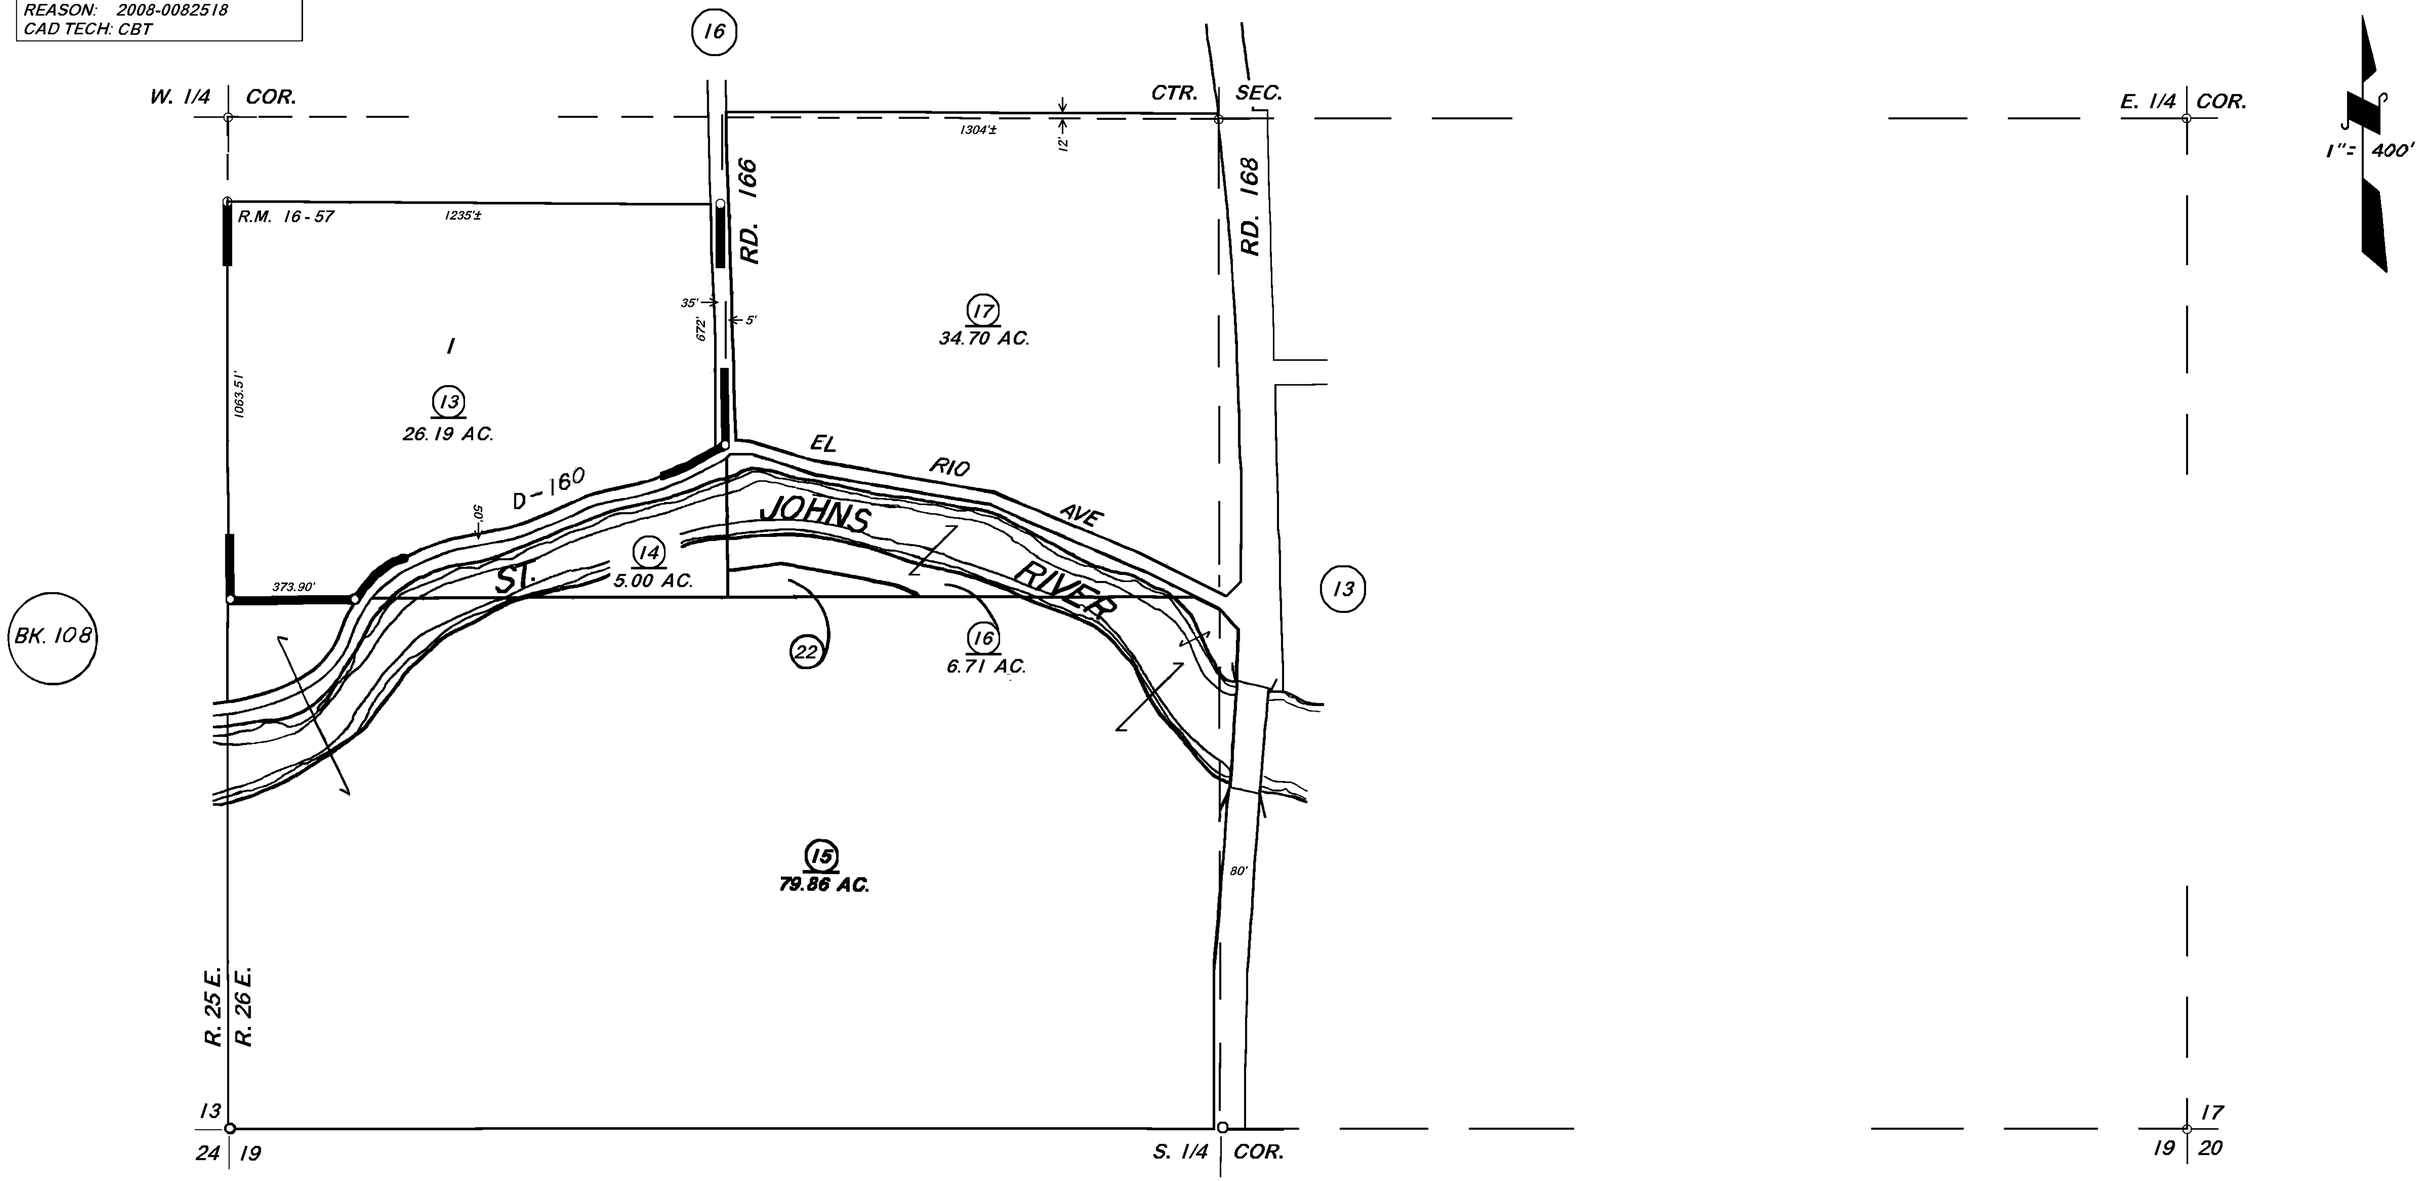

POR. MELROSE TRACT, R.M. 16-57

VICINITY OF VISALIA
ASSESSOR'S MAPS BK. 110, PG. 14
COUNTY OF TULARE, CALIF.

NOTE — ASSESSOR'S BLOCK NUMBERS SHOWN IN ELLIPSES
ASSESSOR'S PARCEL NUMBERS SHOWN IN CIRCLES