DISCLAIMER

THIS MAP WAS PREPARED FOR LOCAL PROPERTY ASSESSMENT PURPOSES ONLY AND THE PARCELS SHOWN HEREON MAY NOT COMPLY WITH STATE AND LOCAL SUBDIVISION ORDINANCES, AND NO LIABILITY IS ASSUMED FOR THE USE OF THE INFORMATION SHOWN HEREON.

N. POR. SECT. 20, T.18S., R.26E., M.D.B.& M.

Tax Area Code 111–03

86–014
86–016
86–019

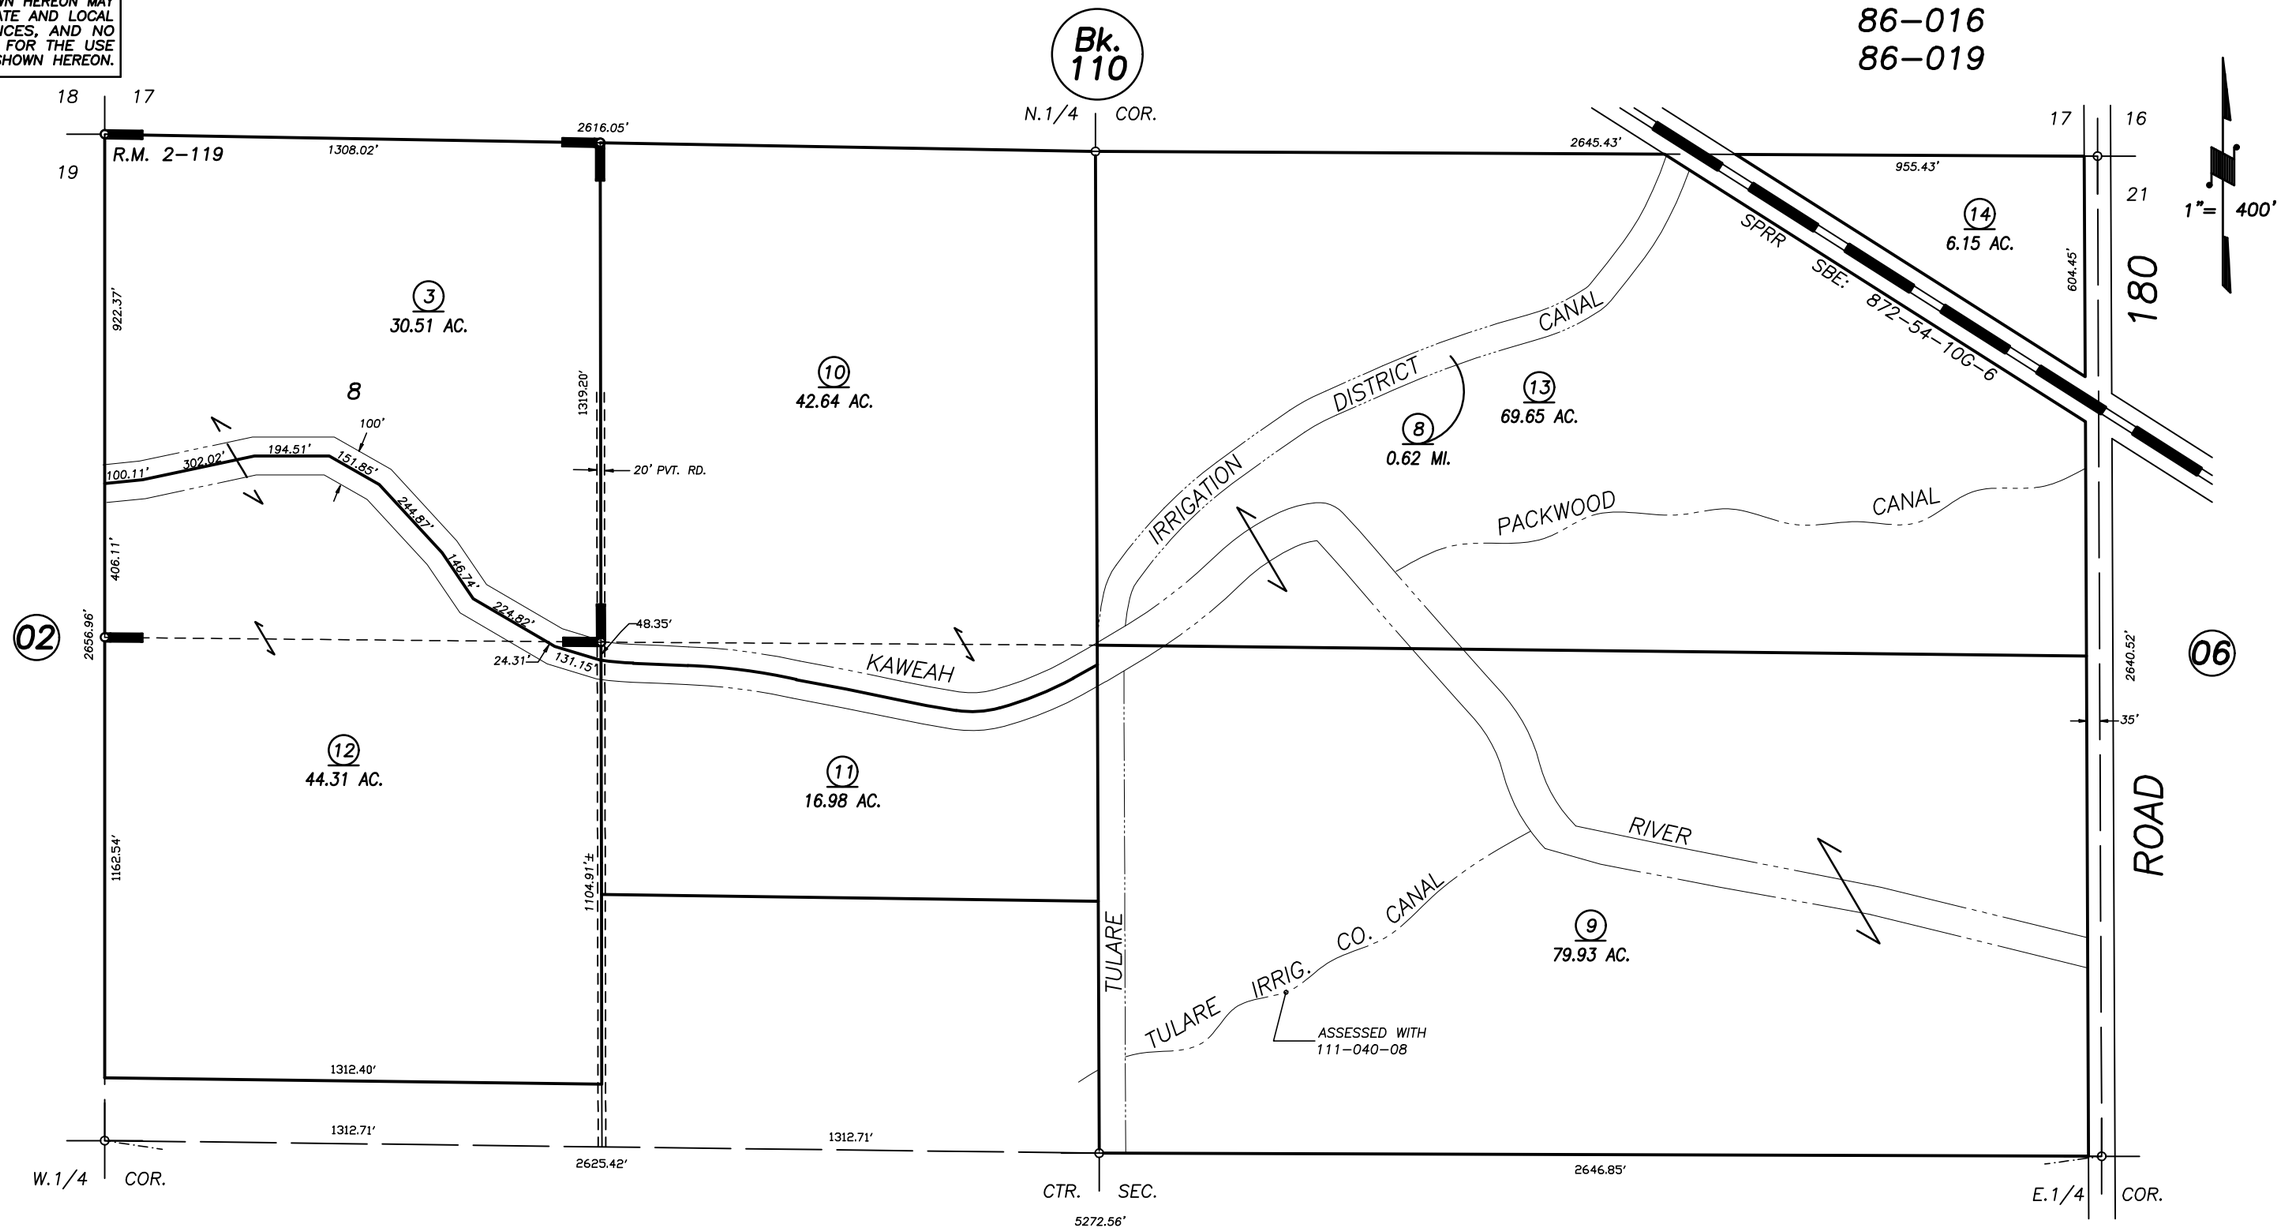

REVISION	DATE	BY
1999–0018069	7/27/99	JGM

POR. LEIGH TRACT, 2–119

ASSESSOR'S MAPS BK. 111, PG. 03.
COUNTY OF TULARE, CALIF.

NOTE: Assessor's Block Numbers Shown in Ellipses
Assessor's Parcel Numbers Shown in Circles

00/01