DISCLAIMER

THIS MAP WAS PREPARED FOR LOCAL PROPERTY ASSESSMENT PURPOSES ONLY. THE PARCELS SHOWN HEREON MAY NOT COMPLY WITH STATE AND LOCAL SUBDIVISION ORDINANCES. NO LIABILITY IS ASSUMED FOR THE USE OF THE INFORMATION HEREON.

REVISED: 08/06/2013
REASON: 2009-0016180
CAD TECH: CMB

S. 1/2 SEC. 21, T.18S., R.26E., M.D.B.&M.

TAX CODE AREA 086-019

111-05

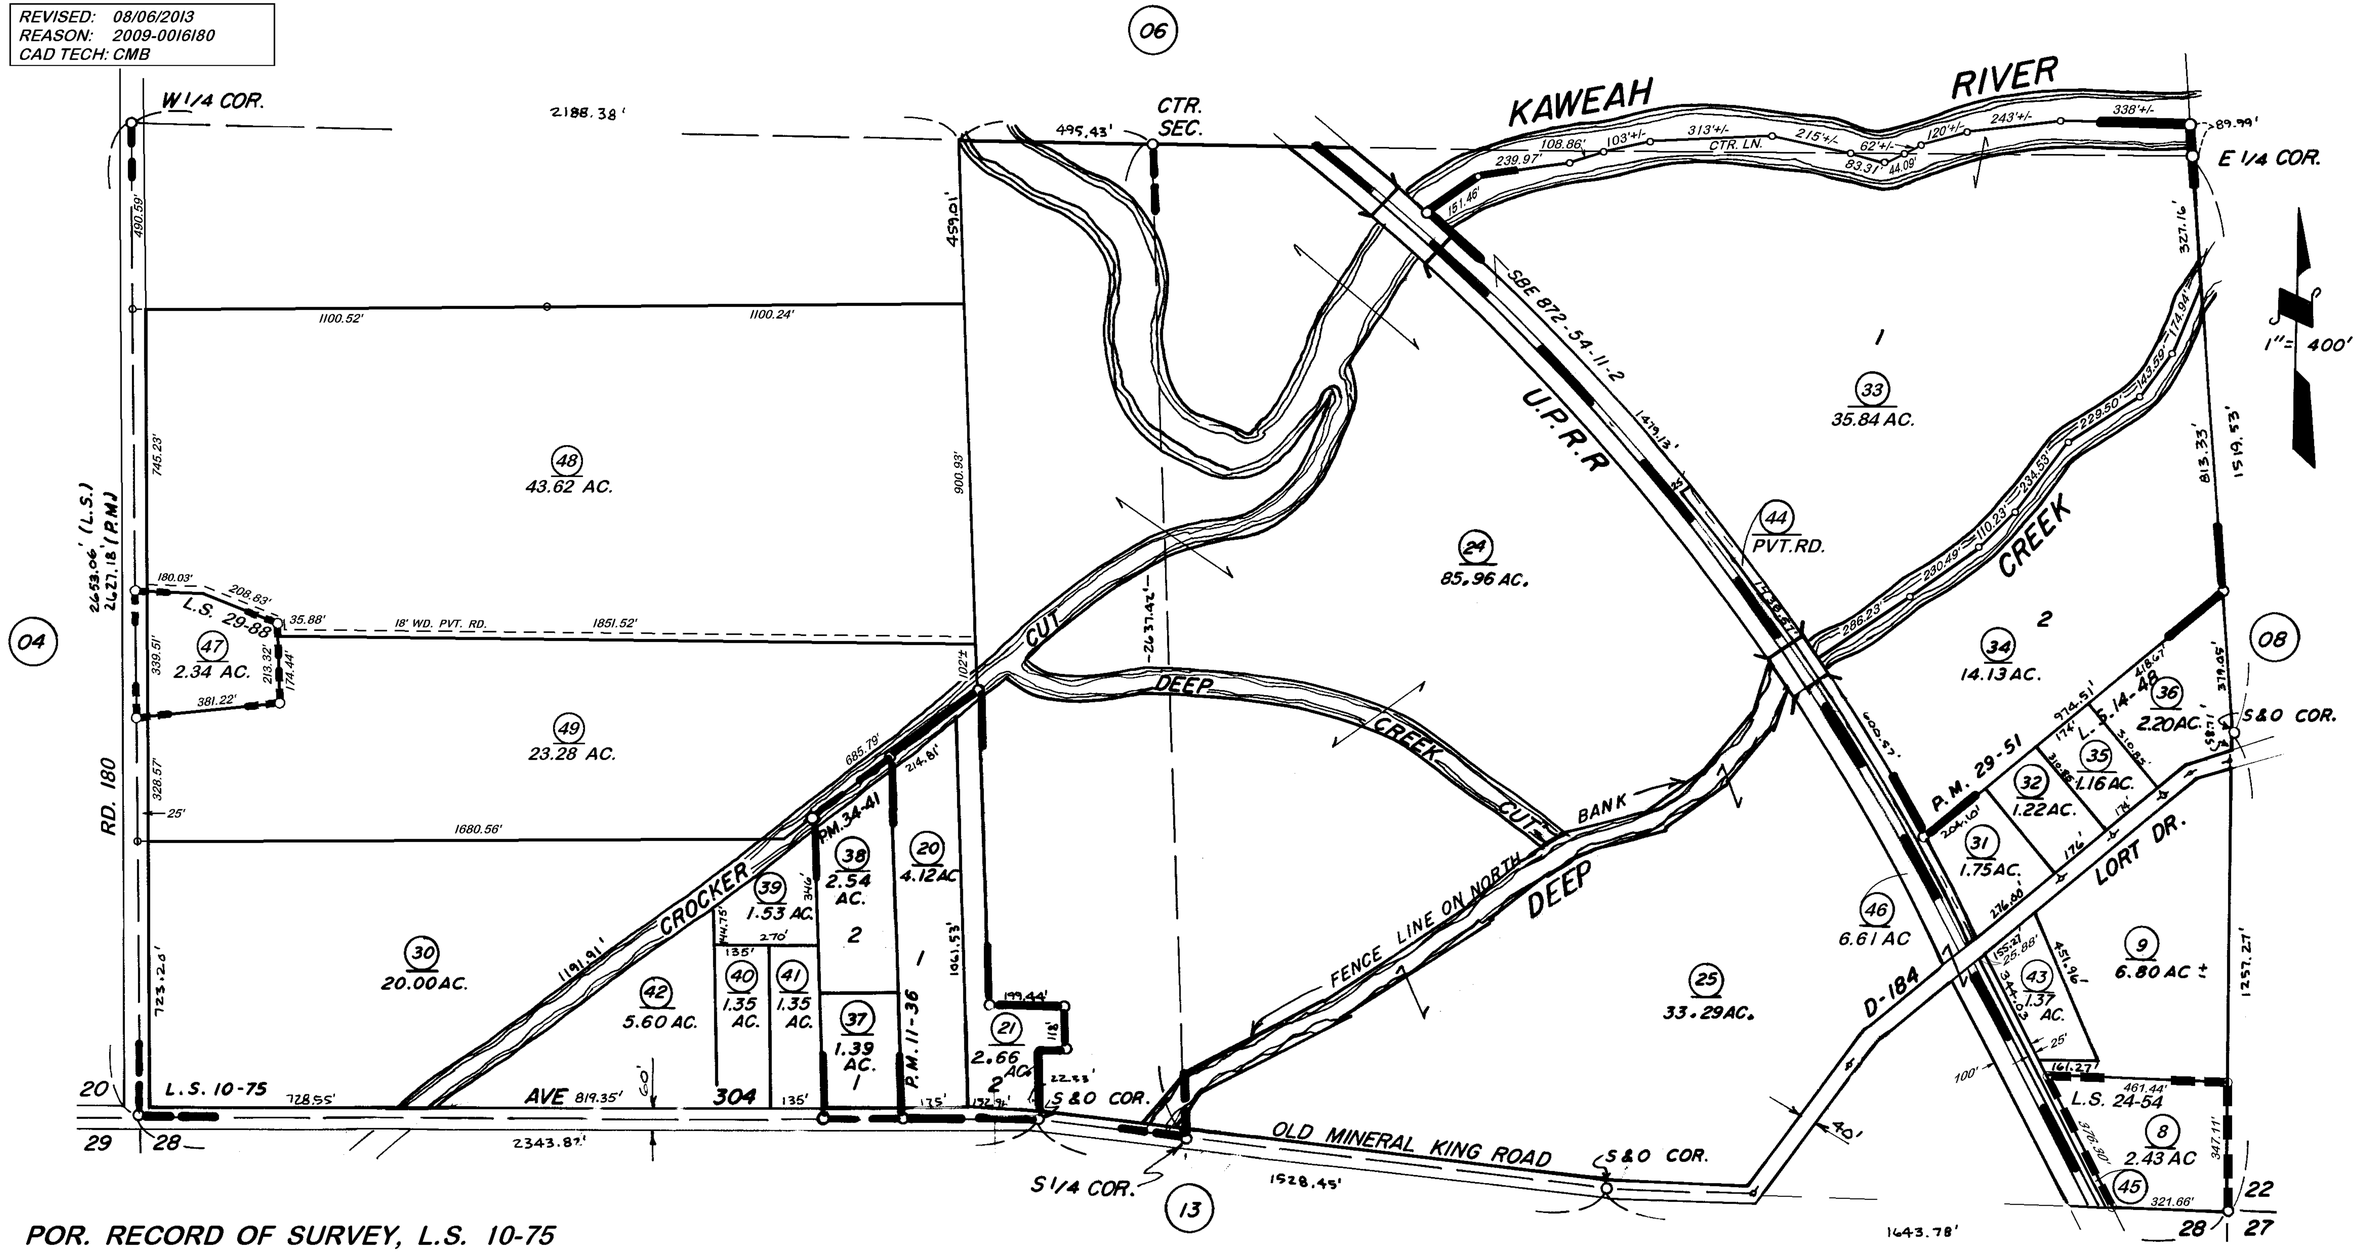

POR. RECORD OF SURVEY, L.S. 10-75
PARCEL MAP NO. 1035, P.M. 11-36
PARCEL MAP NO. 2850, P.M. 29-51
RECORD OF SURVEY, L.S. 14-48
PARCEL MAP NO. 3339, P.M. 34-41
POR. RECORD OF SURVEY, L.S. 24-54
RECORD OF SURVEY, L.S. 29-88

VICINITY OF EXETER
ASSESSOR'S MAPS BK. 111, PG. 05.
COUNTY OF TULARE, CALIF.

NOTE: Assessor's Parcel Numbers Shown in Circles
Assessor's Block Numbers Shown in Elipses