N.1/2 SEC.21, T.18S., R.26E., M.D.B.&M.

Tax Area Codes 111–06
086–019

Bk. 110

DISCLAIMER

THIS MAP WAS PREPARED FOR LOCAL PROPERTY ASSESSMENT PURPOSES ONLY AND THE PARCELS SHOWN HEREON MAY NOT COMPLY WITH STATE AND LOCAL SUBDIVISION ORDINANCES, AND NO LIABILITY IS ASSUMED FOR THE USE OF THE INFORMATION SHOWN HEREON.

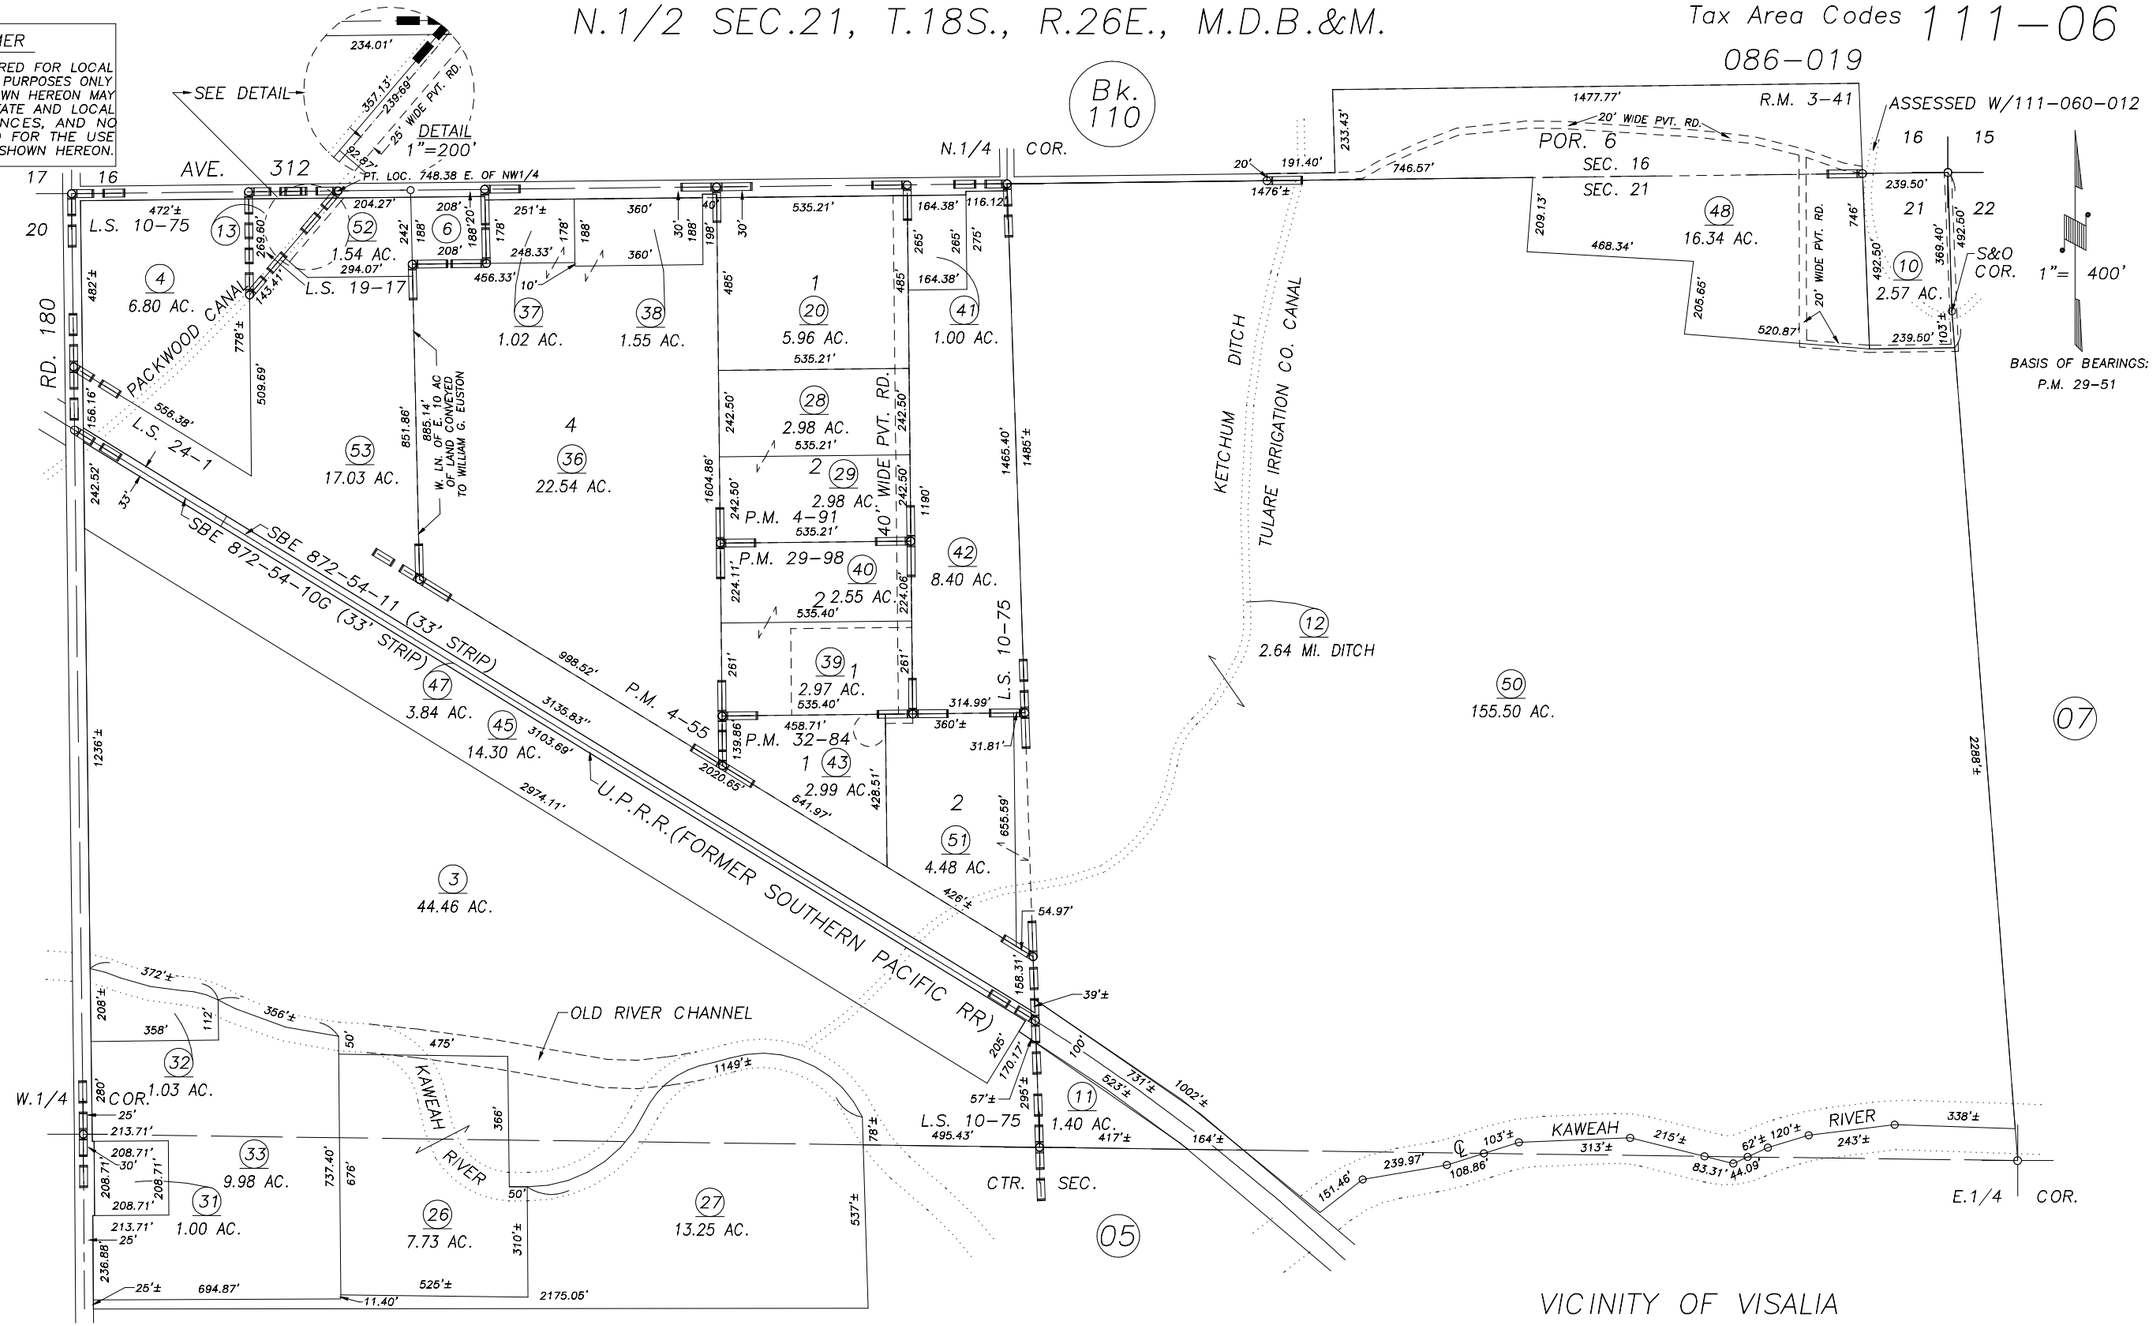

POR. HARTVELTS SUBDIVISION, R.M. 3-41
PARCEL MAP NO. 355, P.M. 4-55
PARCEL MAP NO. 391, P.M. 4-91
PARCEL MAP NO. 2897, P.M. 29-98
PARCEL MAP NO. 3183, P.M. 32-84

POR. RECORD OF SURVEY, L.S. 10-75
RECORD OF SURVEY, L.S. 19-17
RECORD OF SURVEY, L.S. 24-1

VICINITY OF VISALIA
ASSESSOR'S MAPS BK.111 , PG.06
COUNTY OF TULARE, CALIFORNIA, U.S.A.

NOTE: Assessor's Parcel Numbers Shown in Circles (1)
Assessor's Block Numbers Shown in Elipses (123)

REVISION	DATE	TECH
2011-0038683	07/09/2012	JRS