DISCLAIMER

THIS MAP WAS PREPARED FOR LOCAL PROPERTY ASSESSMENT PURPOSES ONLY. THE PARCELS SHOWN HEREON MAY NOT COMPLY WITH STATE AND LOCAL SUBDIVISION ORDINANCES. NO LIABILITY IS ASSUMED FOR THE USE OF THE INFORMATION HEREON. R & T CODE SEC. 327, 408.3, ETC.

REVISED: 04/12/2016
REASON: UPDATE DITCH
CAD TECH: ARL

S1/2 SEC. 28, T.18S., R.26E., M.D.B.&M.

TAX CODE AREA 086-009

111-14

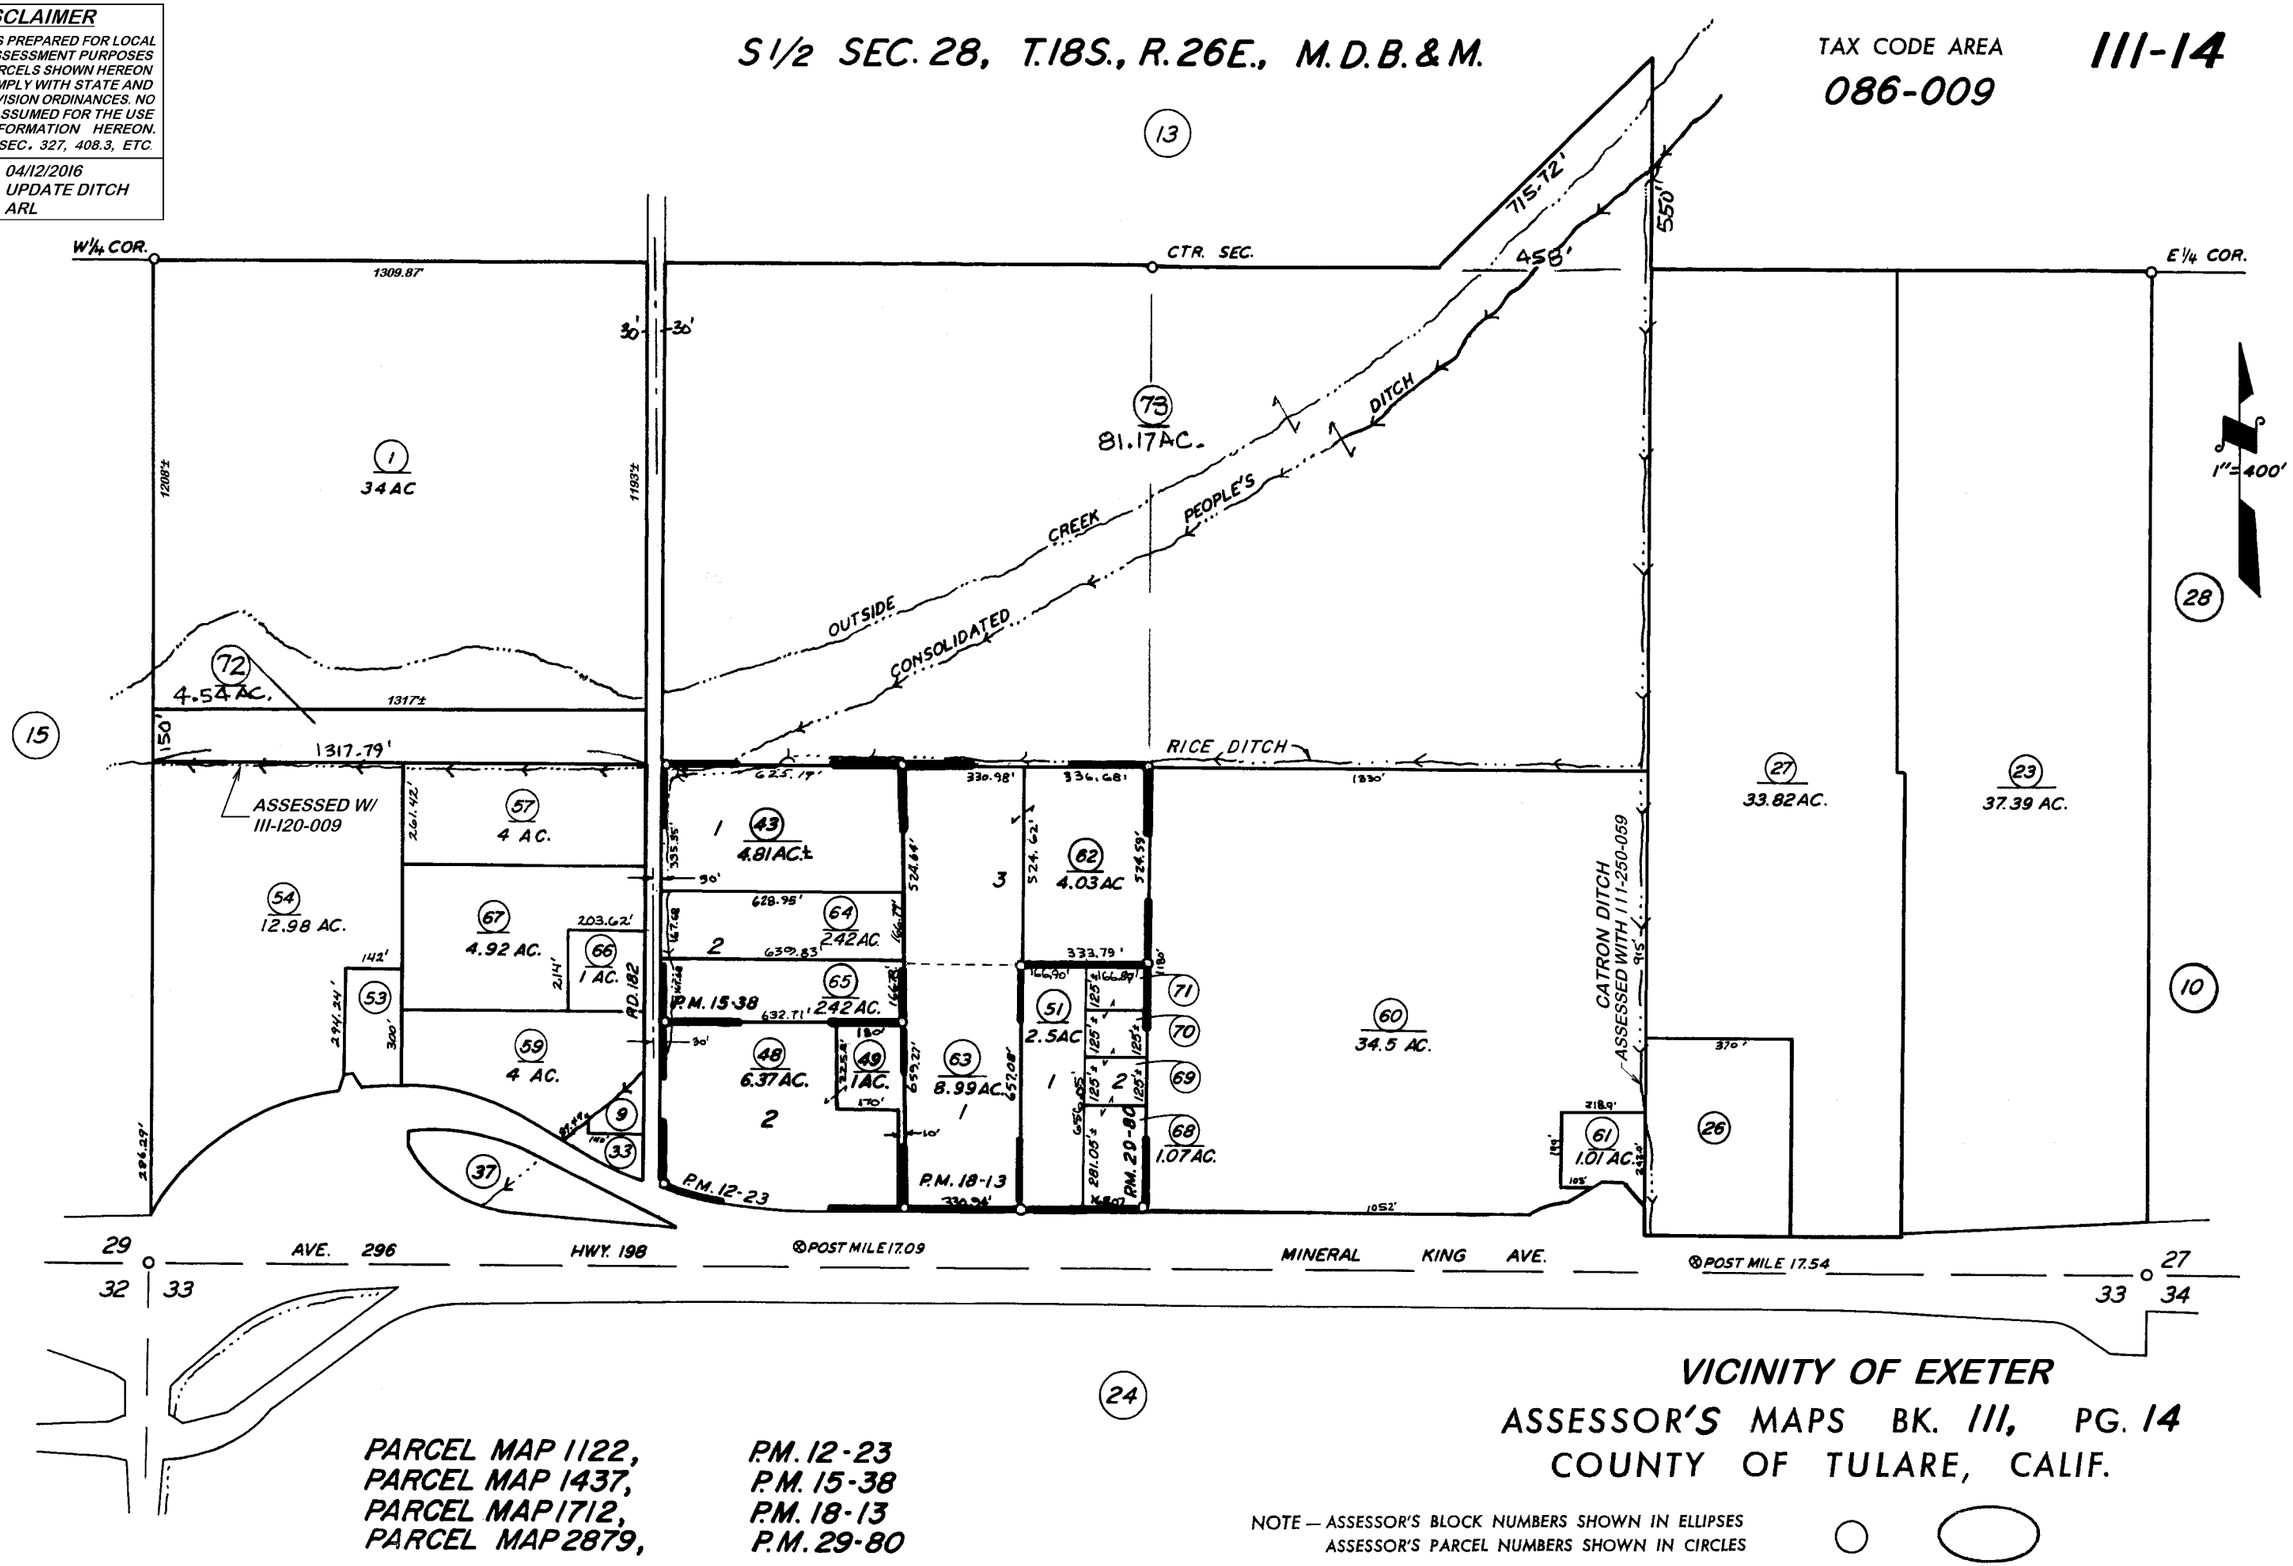

PARCEL MAP 1122, P.M. 12-23
PARCEL MAP 1437, P.M. 15-38
PARCEL MAP 1712, P.M. 18-13
PARCEL MAP 2879, P.M. 29-80

VICINITY OF EXETER

ASSESSOR'S MAPS BK. 111, PG. 14
COUNTY OF TULARE, CALIF.

NOTE — ASSESSOR'S BLOCK NUMBERS SHOWN IN ELLIPSES
ASSESSOR'S PARCEL NUMBERS SHOWN IN CIRCLES