DISCLAIMER

THIS MAP WAS PREPARED FOR LOCAL PROPERTY ASSESSMENT PURPOSES ONLY. THE PARCELS SHOWN HEREON MAY NOT COMPLY WITH STATE AND LOCAL SUBDIVISION ORDINANCES. NO LIABILITY IS ASSUMED FOR THE USE OF THE INFORMATION HEREON. R & T CODE SEC. 327, 408.3, ETC.

REVISED: 11/10/2014
REASON: 2014-0033554
CAD TECH: NFL

N1/2 SEC. 29, T.18S., R.26E., M.D.B. & M.

TAX CODE AREA
086-015
086-020

111-16

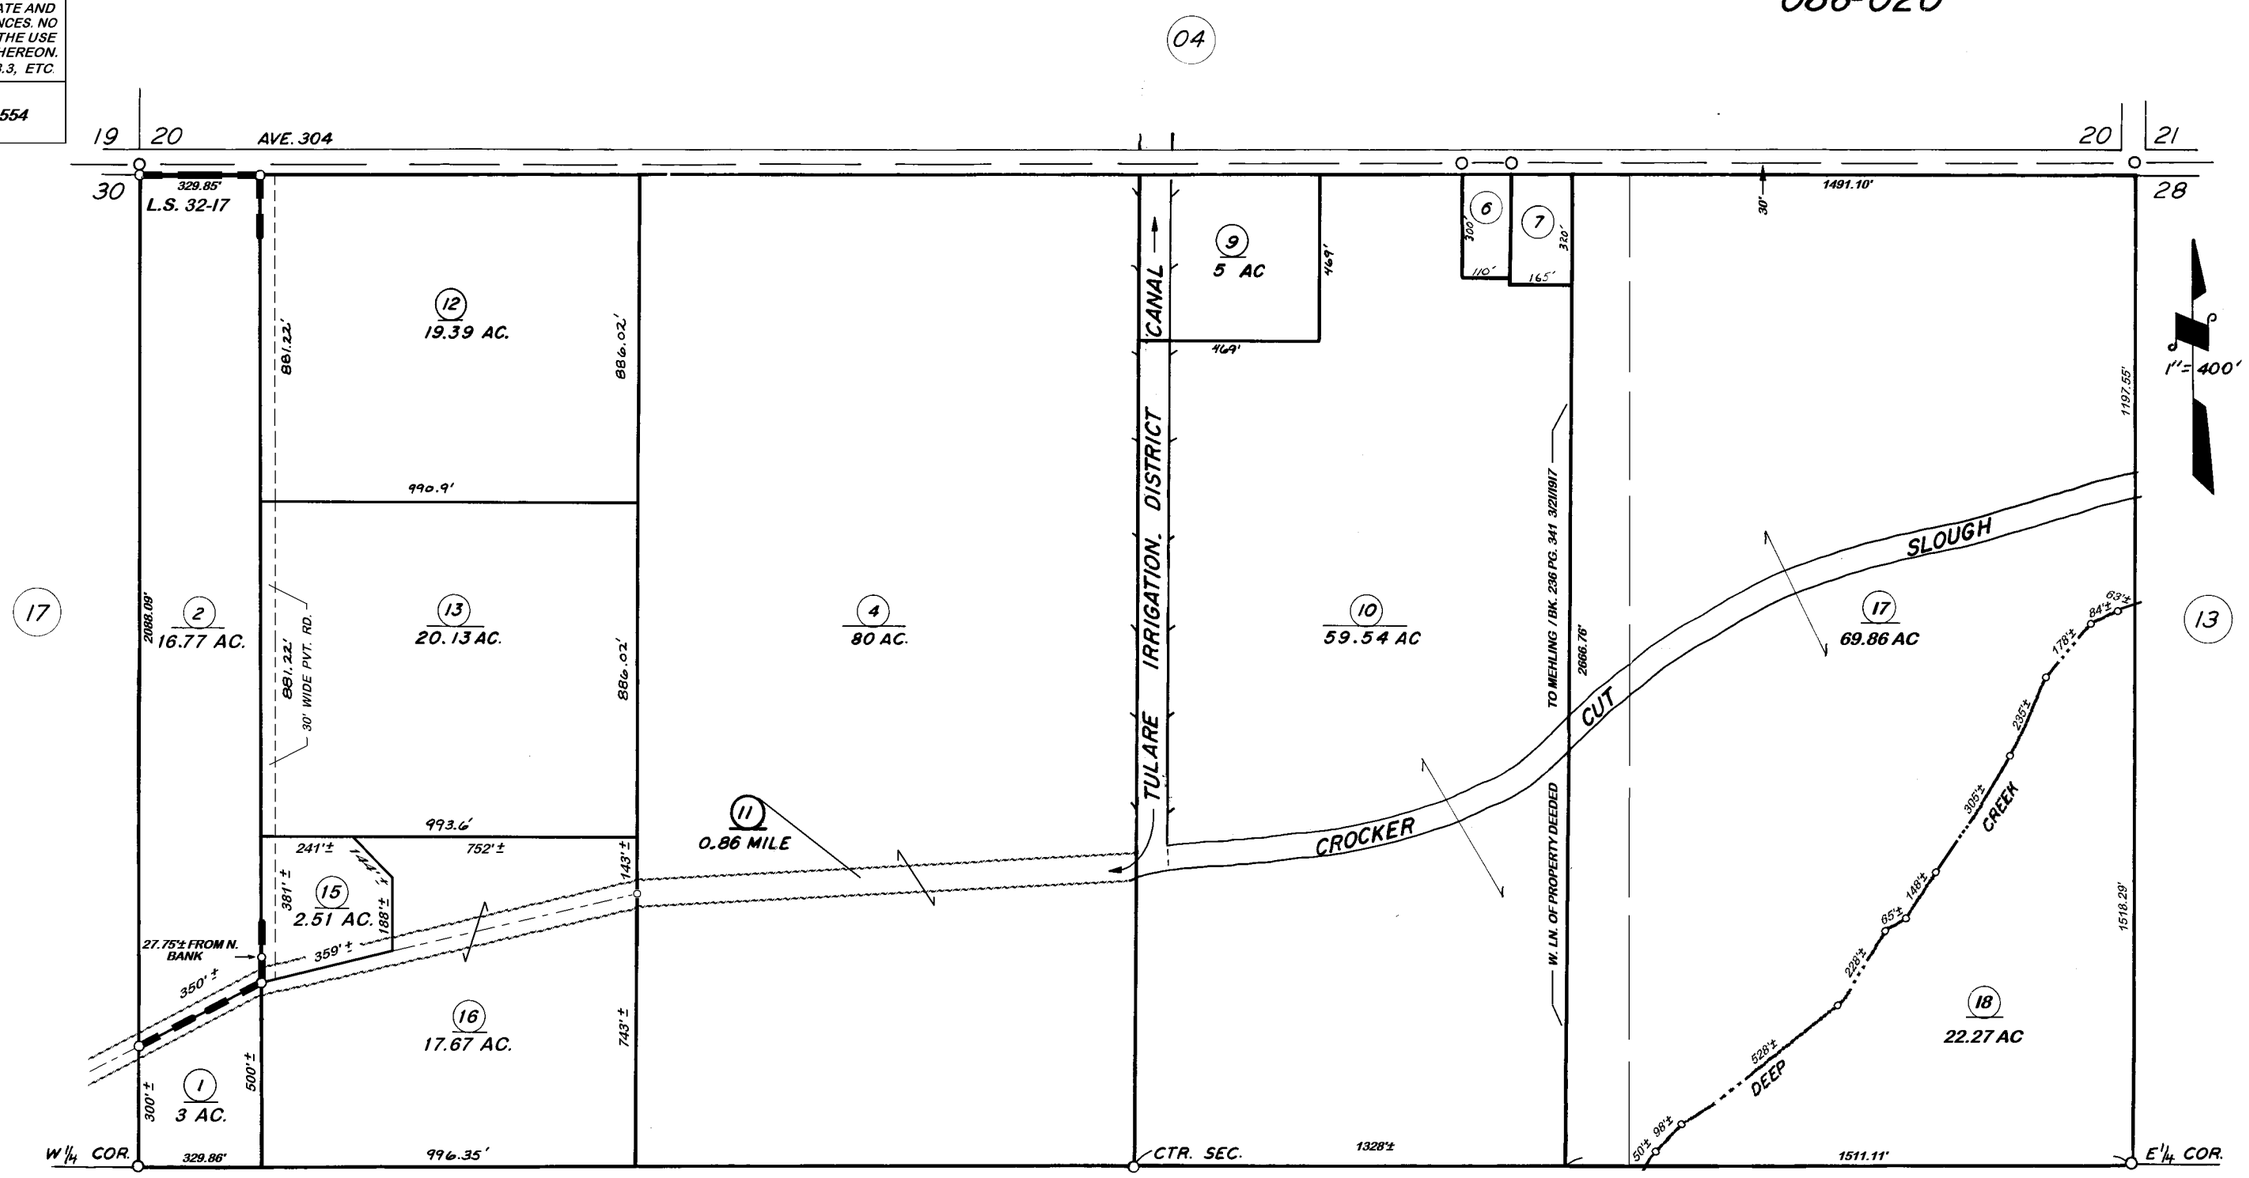

15

POR. RECORD OF SURVEY, L.S. 32-17

ASSESSOR'S MAPS BK. 111, PG. 16
COUNTY OF TULARE, CALIF.

NOTE — ASSESSOR'S BLOCK NUMBERS SHOWN IN ELLIPSES
ASSESSOR'S PARCEL NUMBERS SHOWN IN CIRCLES