DISCLAIMER

THIS MAP WAS PREPARED FOR LOCAL PROPERTY ASSESSMENT PURPOSES ONLY. THE PARCELS SHOWN HEREON MAY NOT COMPLY WITH STATE AND LOCAL SUBDIVISION ORDINANCES. NO LIABILITY IS ASSUMED FOR THE USE OF THE INFORMATION HEREON.

REVISED: 11/10/2009
REASON: FIX DIMENSIONS LOT 6
CAD TECH: KMS

N1/2 OF SW1/4 SEC. 31, T.18S., R.26E., M.D.B.&M.

TAX CODE AREA
008-022 087-003
087-004 153-028

111-20

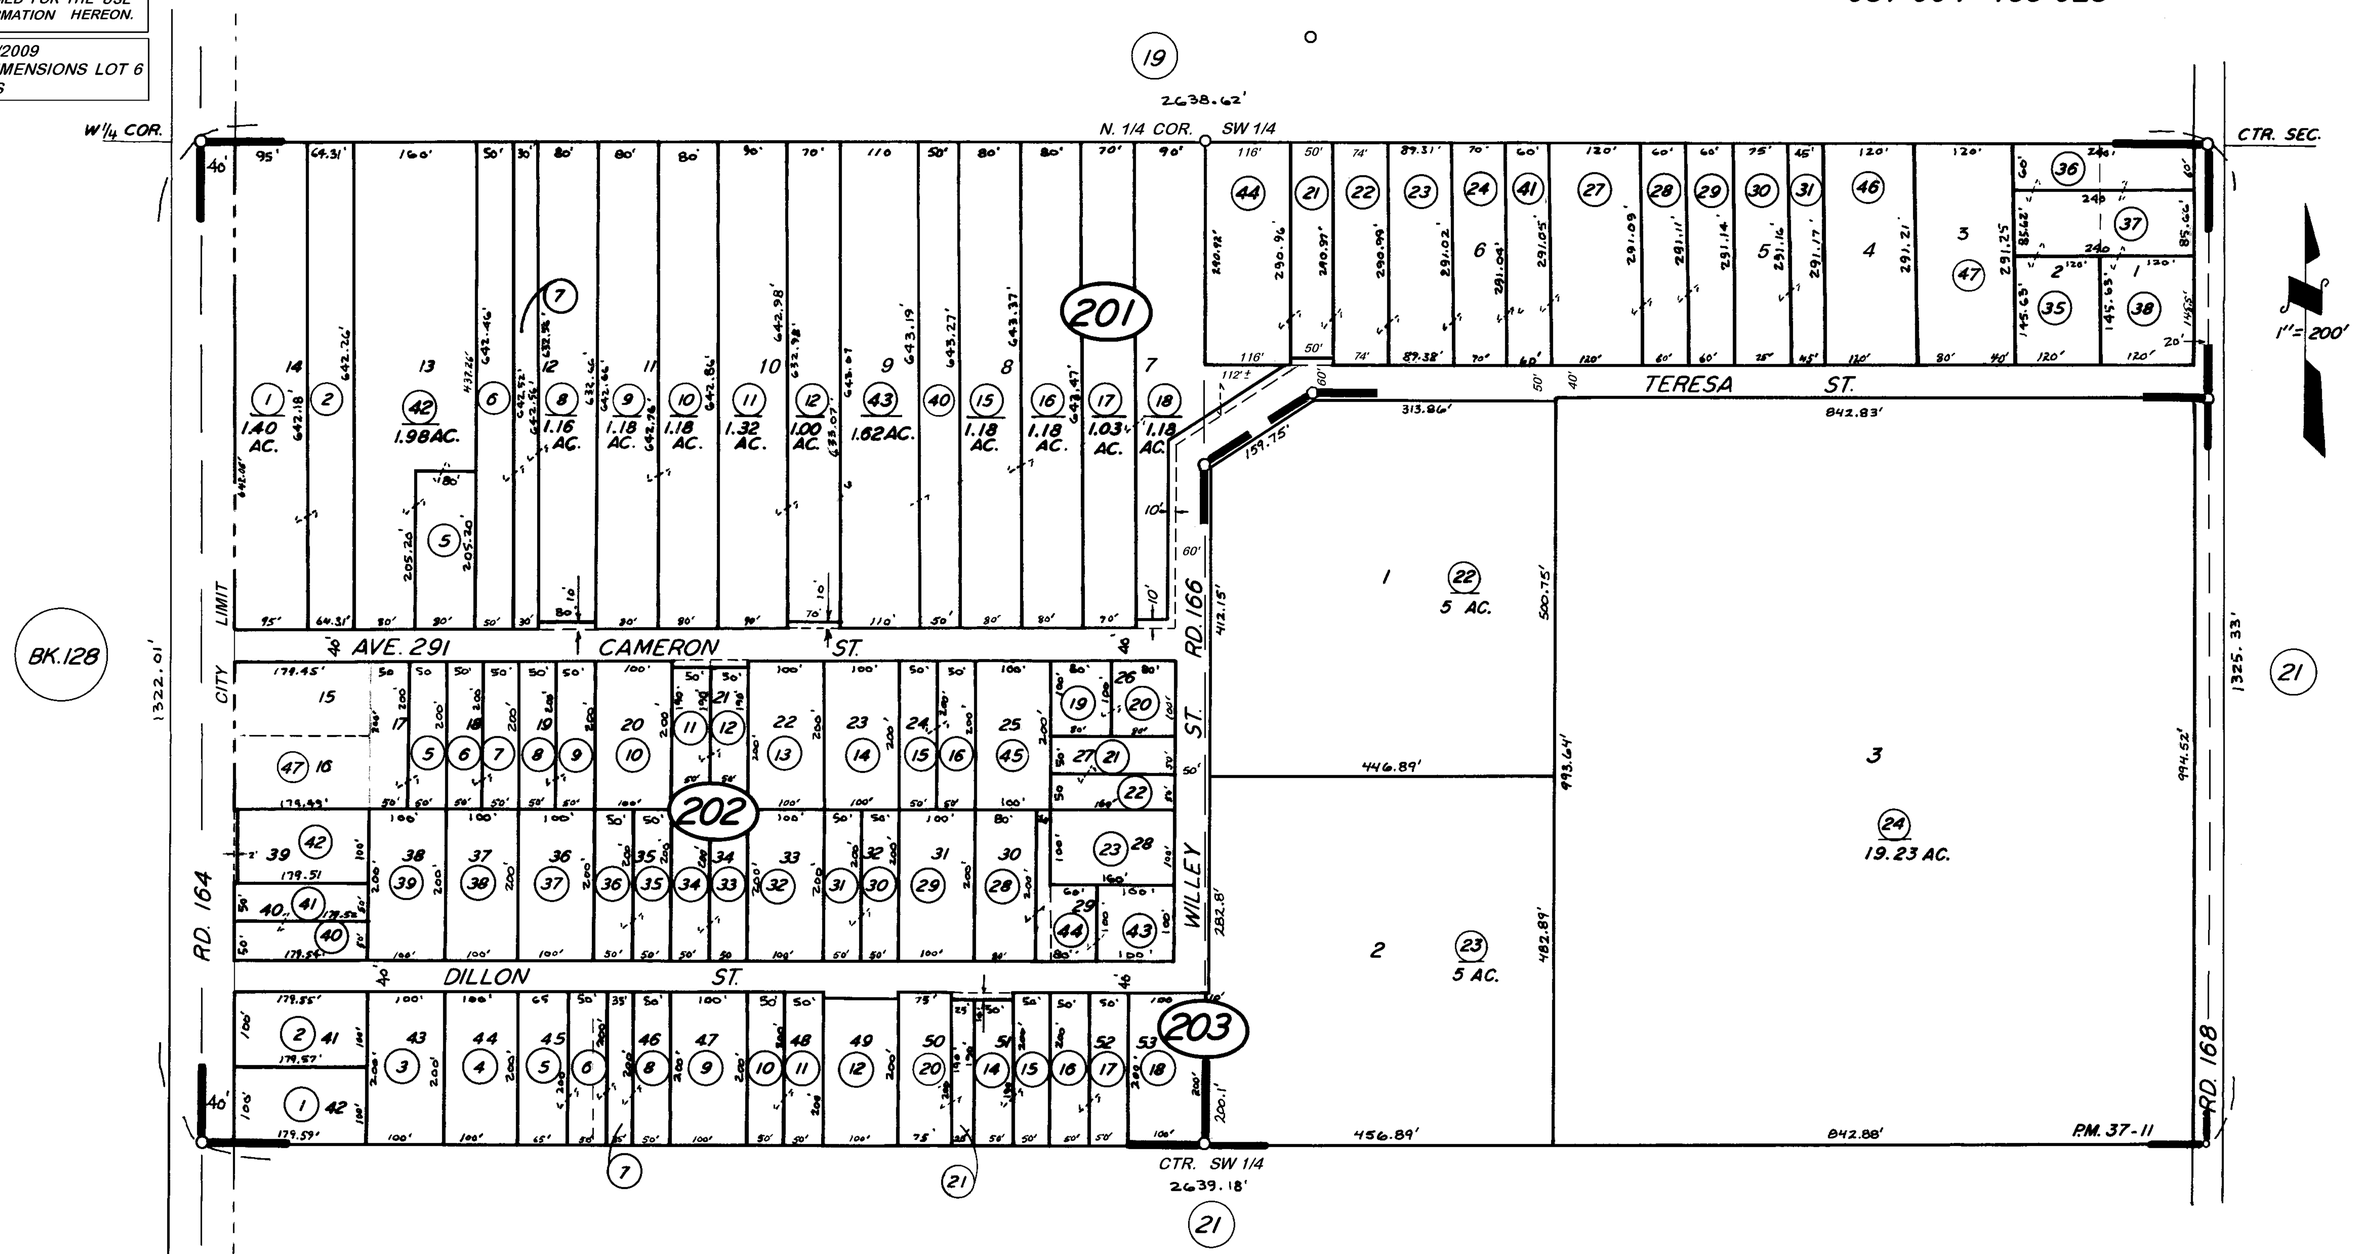

PARCEL 3608 P.M. 37-11
CAMERON CREEK COLONY, R.M. 19-13

VICINITY OF FARMERSVILLE

ASSESSOR'S MAPS BK. 111, PG. 20

COUNTY OF TULARE, CALIF.

NOTE — ASSESSOR'S BLOCK NUMBERS SHOWN IN ELLIPSES
ASSESSOR'S PARCEL NUMBERS SHOWN IN CIRCLES