DISCLAIMER

THIS MAP WAS PREPARED FOR LOCAL PROPERTY ASSESSMENT PURPOSES ONLY. THE PARCELS SHOWN HEREON MAY NOT COMPLY WITH STATE AND LOCAL SUBDIVISION ORDINANCES. NO LIABILITY IS ASSUMED FOR THE USE OF THE INFORMATION HEREON. R & T CODE SEC. 327, 408.3, ETC.

REVISED: 04/12/2016
REASON: 2011-0020012
CAD TECH: ARL

S 1/2 SEC. 31, T. 18S., R. 26E., M.D.B. & M.

TAX CODE AREA
153-027
153-028

III-21

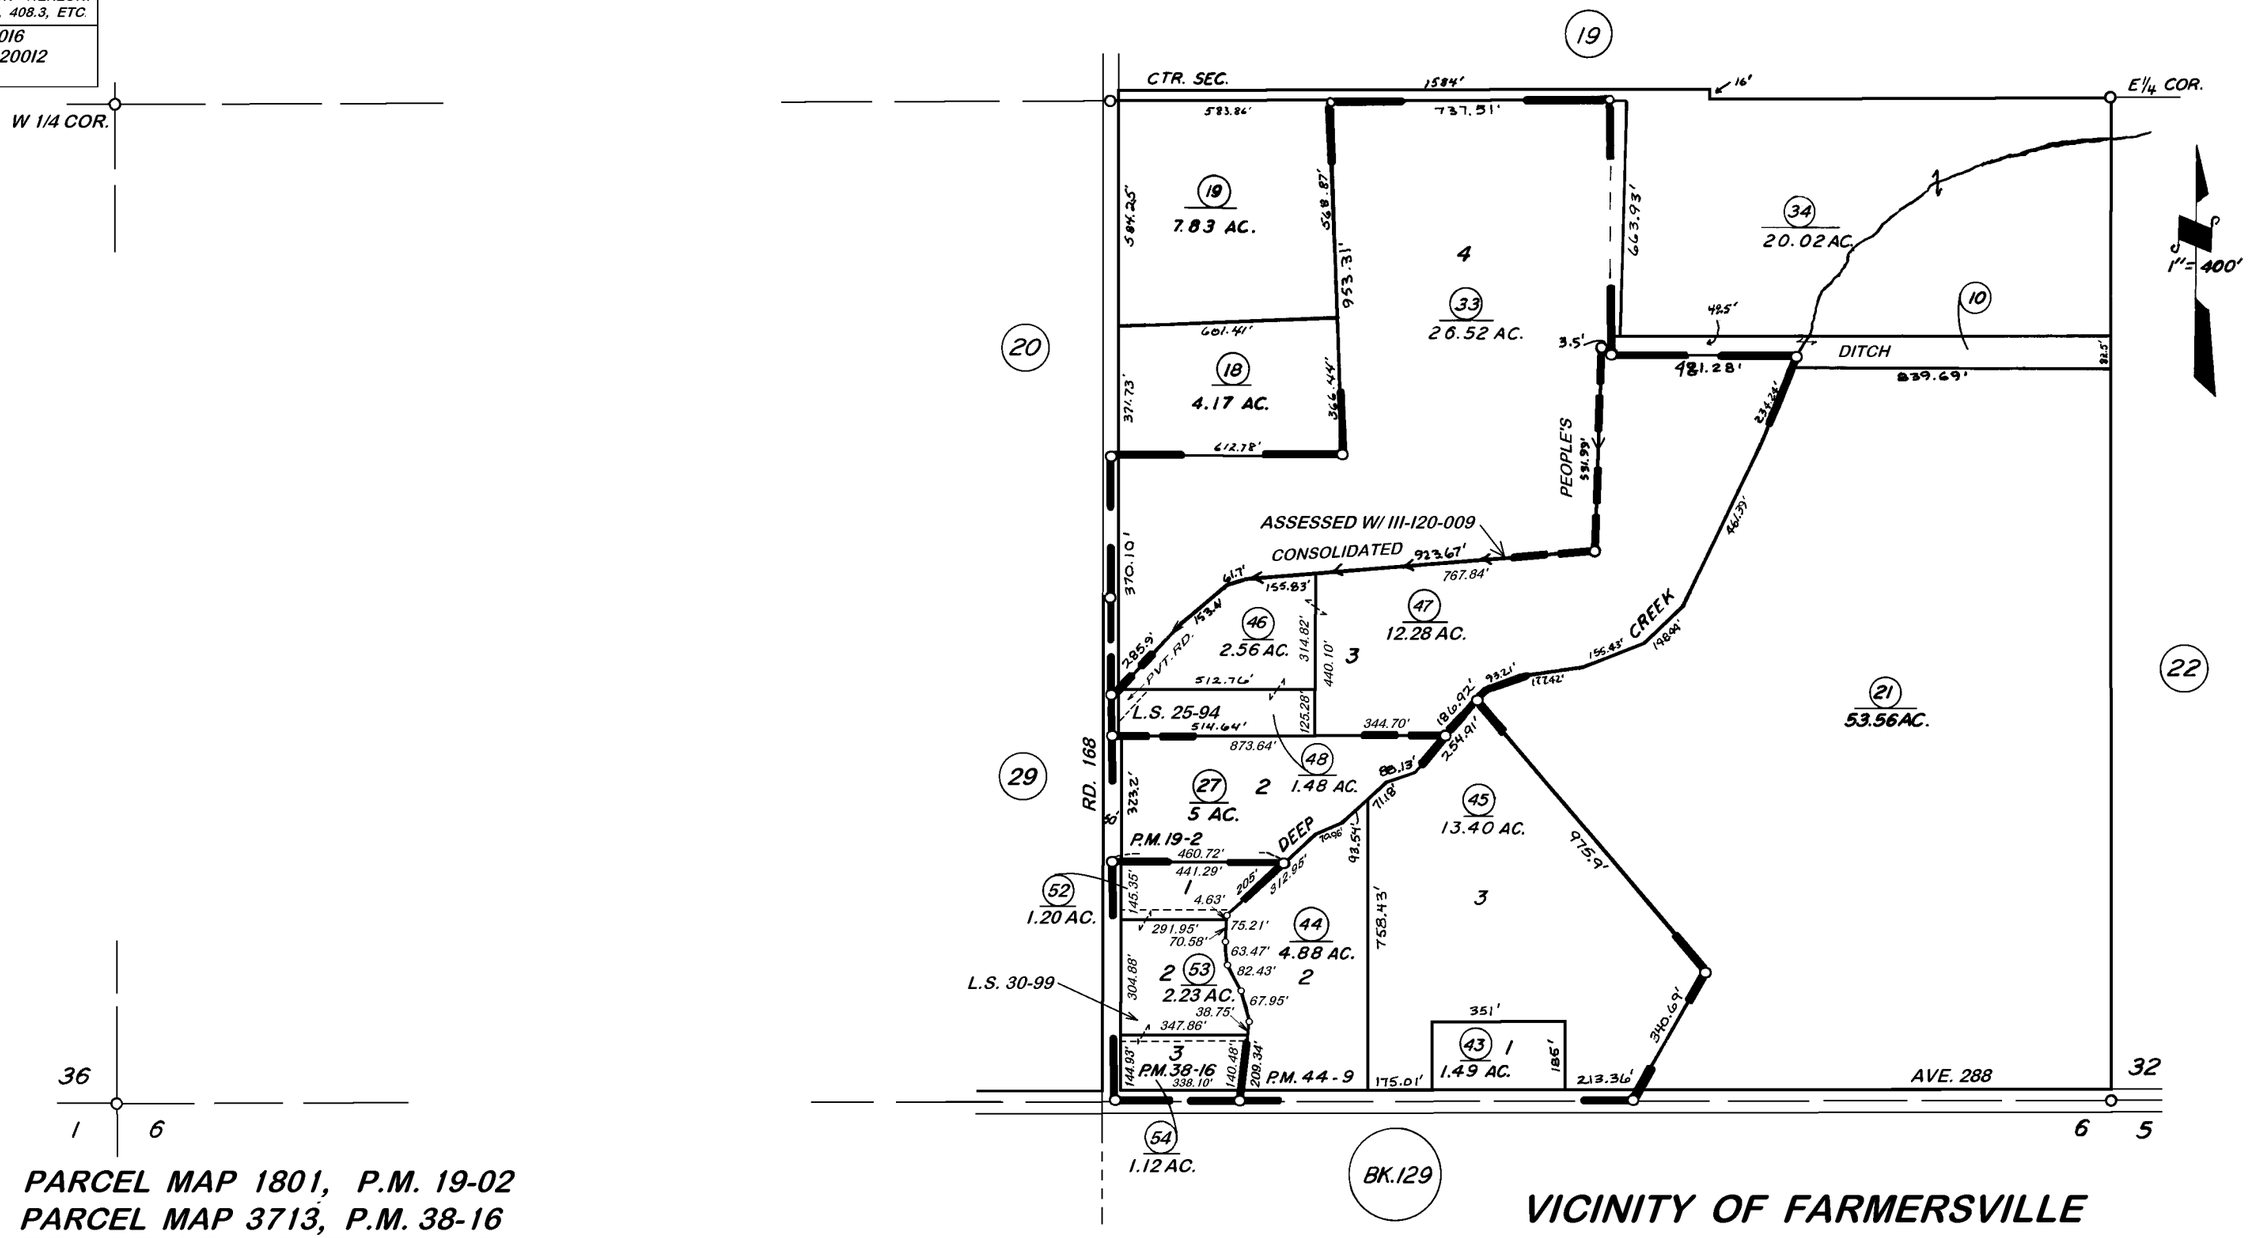

PARCEL MAP 1801, P.M. 19-02
PARCEL MAP 3713, P.M. 38-16
RECORD OF SURVEY, L.S. 25-94
POR. RECORD OF SURVEY, L.S. 30-72 (RD. 164, ETC.)
PARCEL MAP 4305, P.M. 44-9
RECORD OF SURVEY, L.S. 30-99

VICINITY OF FARMERSVILLE

ASSESSOR'S MAPS BK. III, PG. 21
COUNTY OF TULARE, CALIF.

NOTE — ASSESSOR'S BLOCK NUMBERS SHOWN IN ELLIPSES
ASSESSOR'S PARCEL NUMBERS SHOWN IN CIRCLES