DISCLAIMER

THIS MAP WAS PREPARED FOR LOCAL PROPERTY ASSESSMENT PURPOSES ONLY AND THE PARCELS SHOWN HEREON MAY NOT COMPLY WITH STATE AND LOCAL SUBDIVISION ORDINANCES, AND NO LIABILITY IS ASSUMED FOR THE USE OF THE INFORMATION SHOWN HEREON.

S1/2 SEC.33, T.18S., R.26E., M.D.B.&M.

Tax Area Code 111–25
086–009

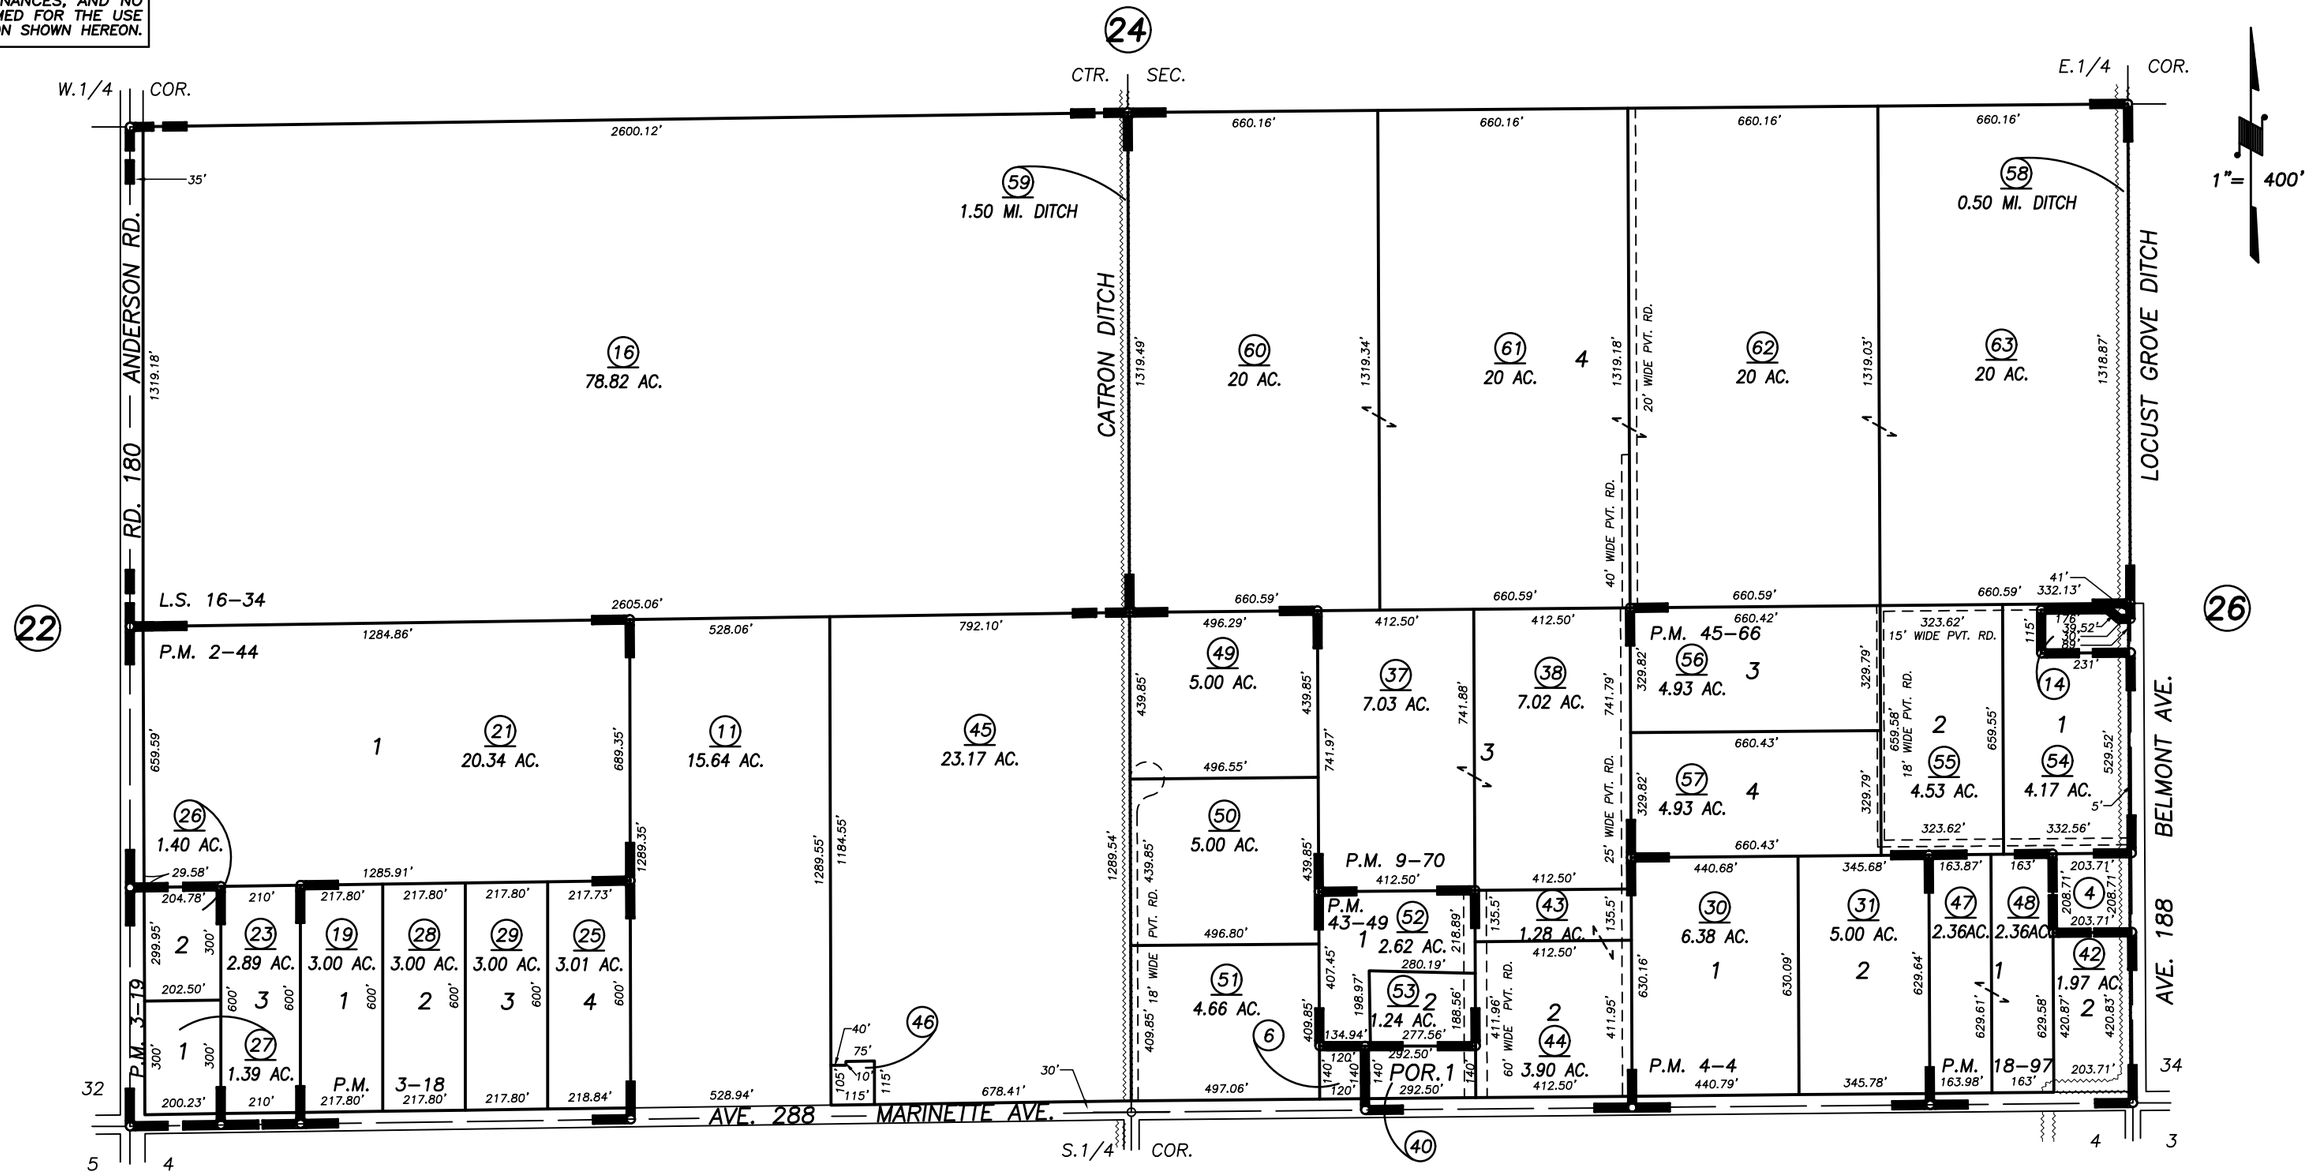

PARCEL MAP 144, P.M. 2–44
PARCEL MAP 218, P.M. 3–18
PARCEL MAP 219, P.M. 3–19
PARCEL MAP 304, P.M. 4–4
PARCEL MAP 869, P.M. 9–70
PARCEL MAP 1796, P.M. 18–97
PARCEL MAP 4245, P.M. 43–49

RECORD OF SURVEY, L.S. 16–34
PARCEL MAP 4461, P.M. 45–66

Bk. 133

VICINITY OF EXETER
ASSESSOR'S MAPS BK. 111 , PG. 25
COUNTY OF TULARE, CALIFORNIA, U.S.A.

NOTE: Assessor's Parcel Numbers Shown in Circles (1)
Assessor's Block Numbers Shown in Elipses (123)

2009–0039637	01/20/2011	KMS
REVISION	DATE	TECH