DISCLAIMER

THIS MAP WAS PREPARED FOR LOCAL PROPERTY ASSESSMENT PURPOSES ONLY. THE PARCELS SHOWN HEREON MAY NOT COMPLY WITH STATE AND LOCAL SUBDIVISION ORDINANCES. NO LIABILITY IS ASSUMED FOR THE USE OF THE INFORMATION HEREON.

REVISED: 01/19/2011
REASON: 2007-0037453
CAD TECH: MLC

S1/2 SEC. 34, T.18S., R.26E., M.D.B. & M.

TAX CODE AREA
086-009
086-013

111-26

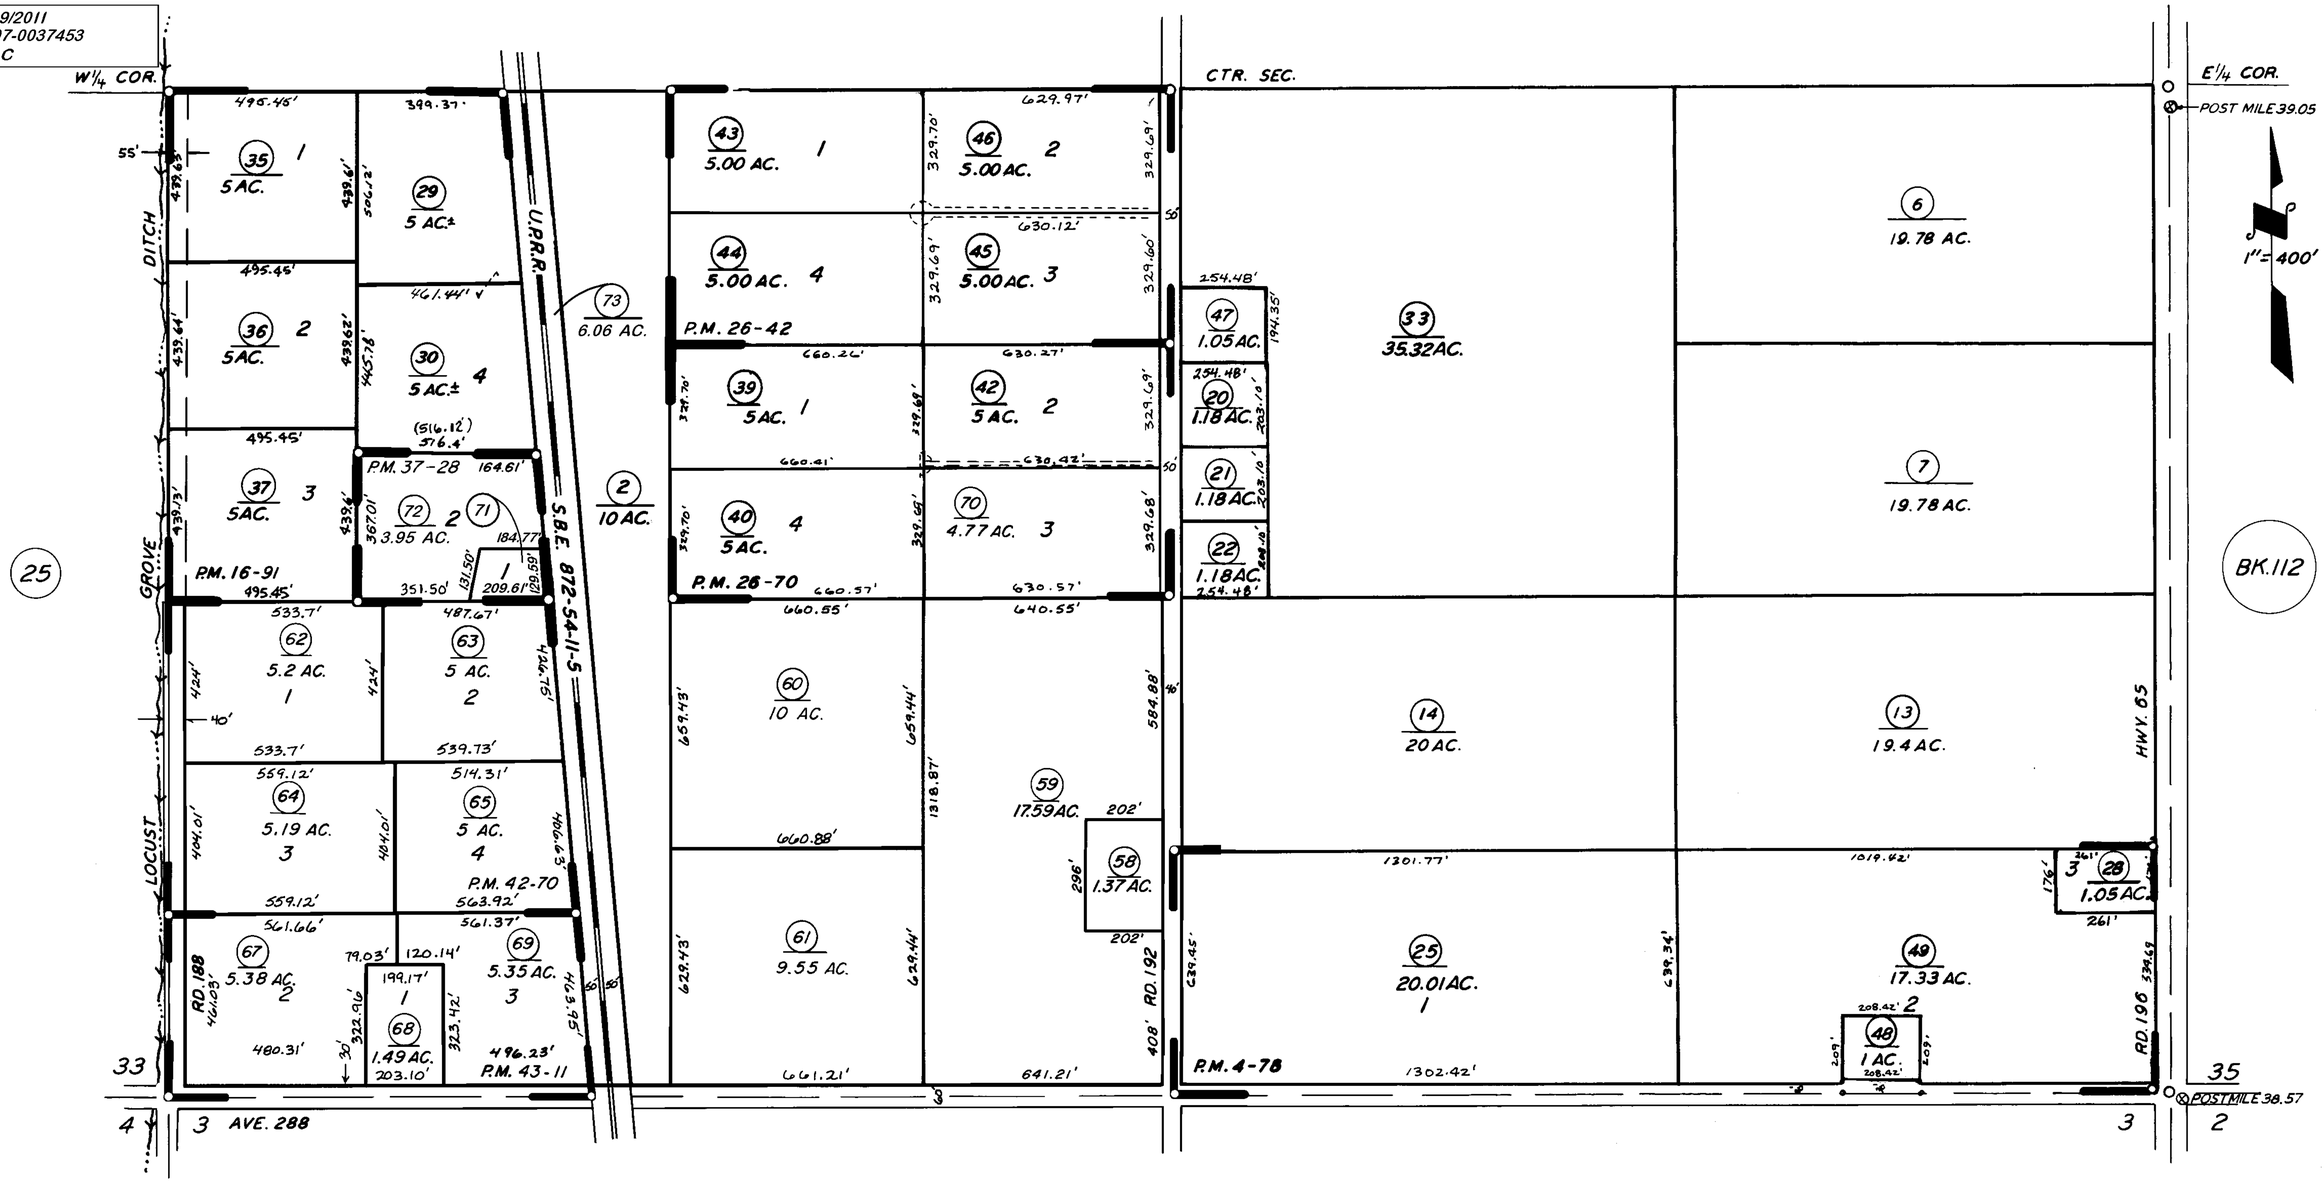

PARCEL MAP 378	P.M. 4-78
PARCEL MAP 1590	P.M. 16-91
PARCEL MAP 2541	P.M. 26-42
PARCEL MAP 2569	P.M. 26-70
PARCEL MAP 3625	P.M. 37-28
PARCEL MAP 4166	P.M. 42-70
PARCEL MAP 4207	P.M. 43-11

BK.138

VICINITY OF EXETER

ASSESSOR'S MAPS BK. 111, PG. 26

COUNTY OF TULARE, CALIF.

NOTE — ASSESSOR'S BLOCK NUMBERS SHOWN IN ELLIPSES
ASSESSOR'S PARCEL NUMBERS SHOWN IN CIRCLES