S1/2 OF SW1/4 SEC.31, T.18S., R.26E., M.D.B.&M.

Tax Area Codes 111–29

008–020 008–027
008–021 087–003
008–022 153–027

DISCLAIMER

THIS MAP WAS PREPARED FOR LOCAL PROPERTY ASSESSMENT PURPOSES ONLY AND THE PARCELS SHOWN HEREON MAY NOT COMPLY WITH STATE AND LOCAL SUBDIVISION ORDINANCES, AND NO LIABILITY IS ASSUMED FOR THE USE OF THE INFORMATION SHOWN HEREON. R & T CODE SEC. 327, 408.3, ETC.

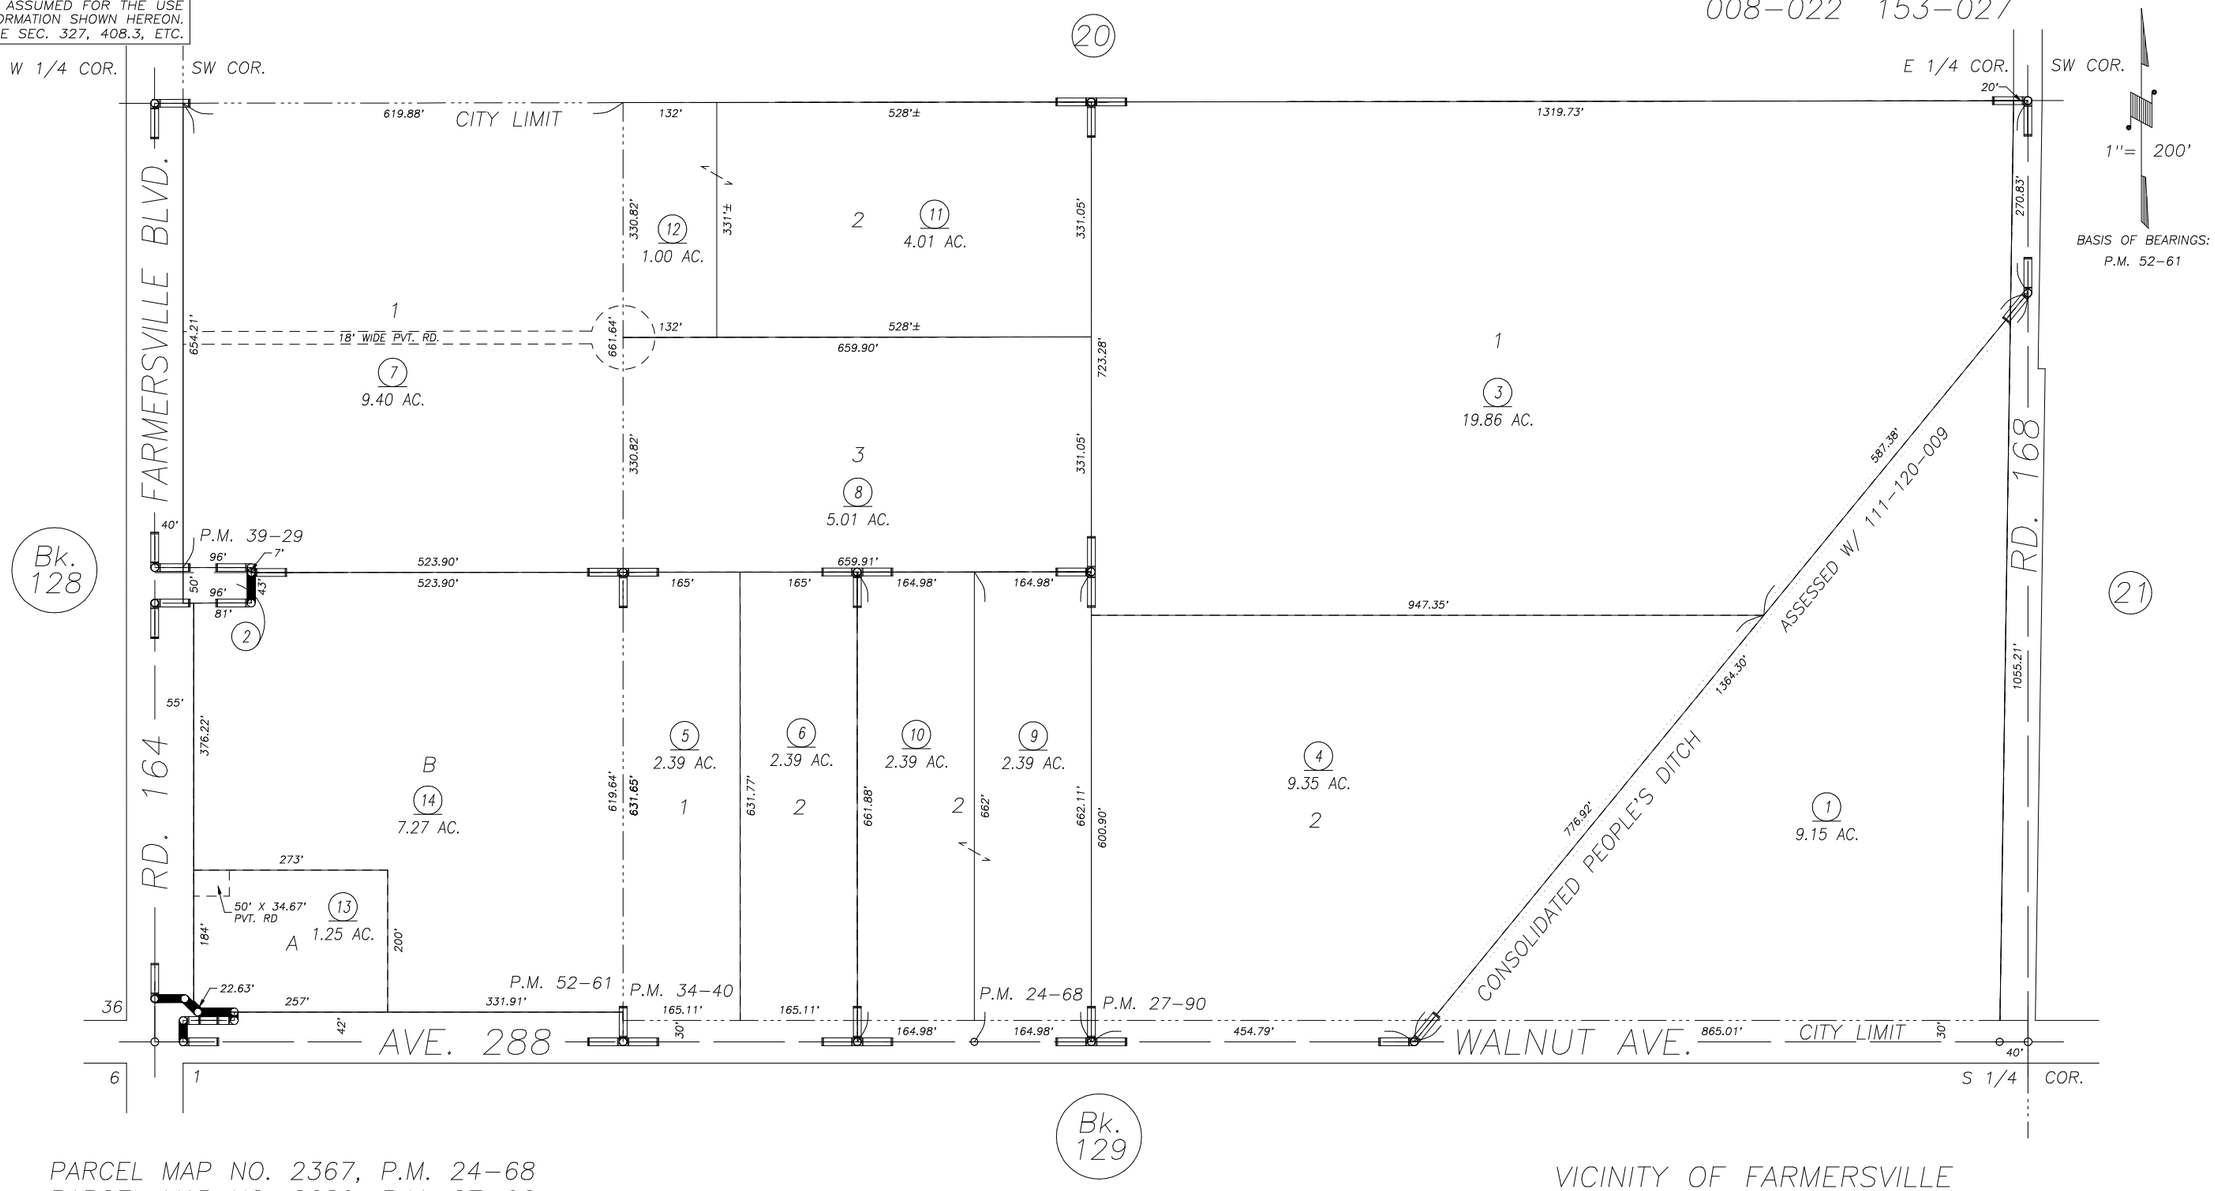

PARCEL MAP NO. 2367, P.M. 24–68
PARCEL MAP NO. 2689, P.M. 27–90
PARCEL MAP NO. 3338, P.M. 34–40
PARCEL MAP NO. 3828, P.M. 39–29
POR. RECORD OF SURVEY, L.S. 39–72 (RD. 164, ETC.)
PARCEL MAP NO. 5154, P.M. 52–61

VICINITY OF FARMERSVILLE
ASSESSOR'S MAPS BK. 111 , PG. 29
COUNTY OF TULARE, CALIFORNIA, U.S.A.

NOTE: Assessor's Parcel Numbers Shown in Circles (1)
Assessor's Block Numbers Shown in Ellipses (123)

REVISION	DATE	TECH
2016–0016909	04/12/2016	ARL