DISCLAIMER

THIS MAP WAS PREPARED FOR LOCAL PROPERTY ASSESSMENT PURPOSES ONLY AND THE PARCELS SHOWN HEREON MAY NOT COMPLY WITH STATE AND LOCAL SUBDIVISION ORDINANCES, AND NO LIABILITY IS ASSUMED FOR THE USE OF THE INFORMATION SHOWN HEREON.

S 1/2 SECTION 23, T.18S., R.26E., M.D.B. & M.

Tax Area Code 112–23
133–004

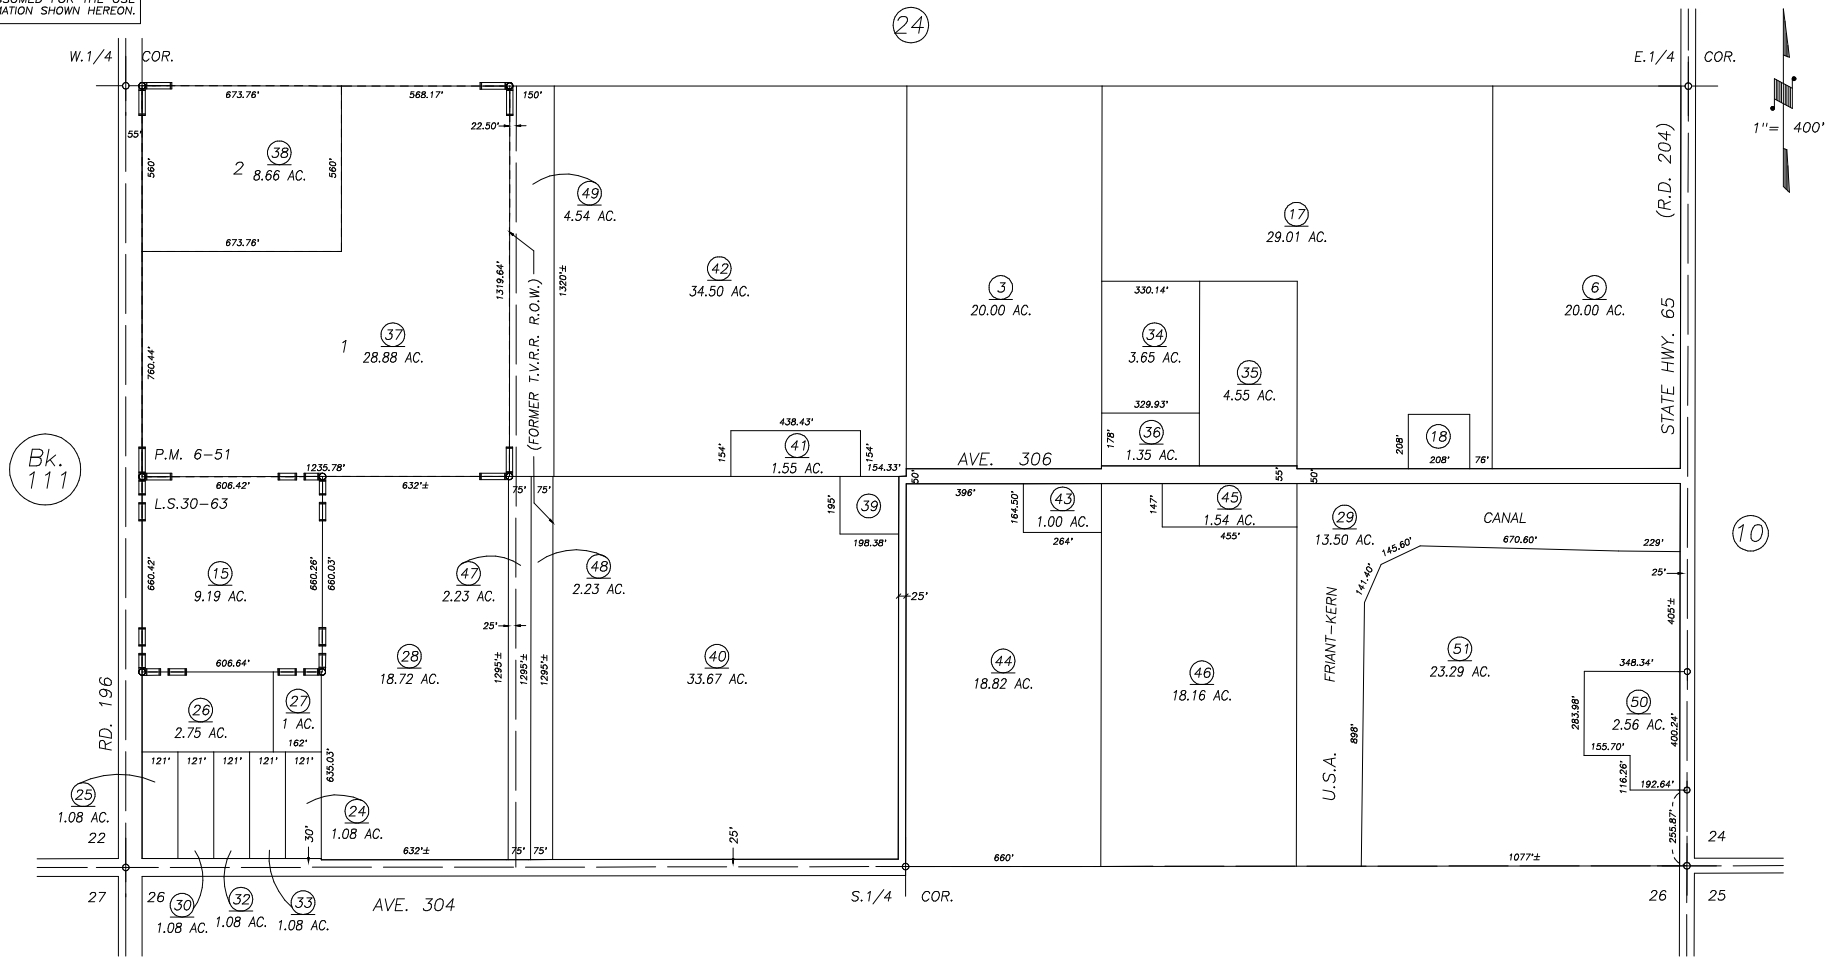

PARCEL MAP 551, P.M. 6–51
RECORD OF SURVEY, L.S. 30–63

VICINITY OF EXETER
ASSESSOR'S MAPS BK. 112 , PG. 23
COUNTY OF TULARE, CALIFORNIA, U.S.A.

NOTE: Assessor's Parcel Numbers Shown in Circles (1)
Assessor's Block Numbers Shown in Elipses (123)

REVISION	DATE	TECH
2010–0064778	03/29/2013	ASG