DISCLAIMER

THIS MAP WAS PREPARED FOR LOCAL PROPERTY ASSESSMENT PURPOSES ONLY AND THE PARCELS SHOWN HEREON MAY NOT COMPLY WITH STATE AND LOCAL SUBDIVISION ORDINANCES, AND NO LIABILITY IS ASSUMED FOR THE USE OF THE INFORMATION SHOWN HEREON.

S 1/2 SECTION 14, & POR. N 1/2 SECTION 23, T.18S., R.26E., M.D.B. & M.

Tax Area Code 112–25
133–004
161–003

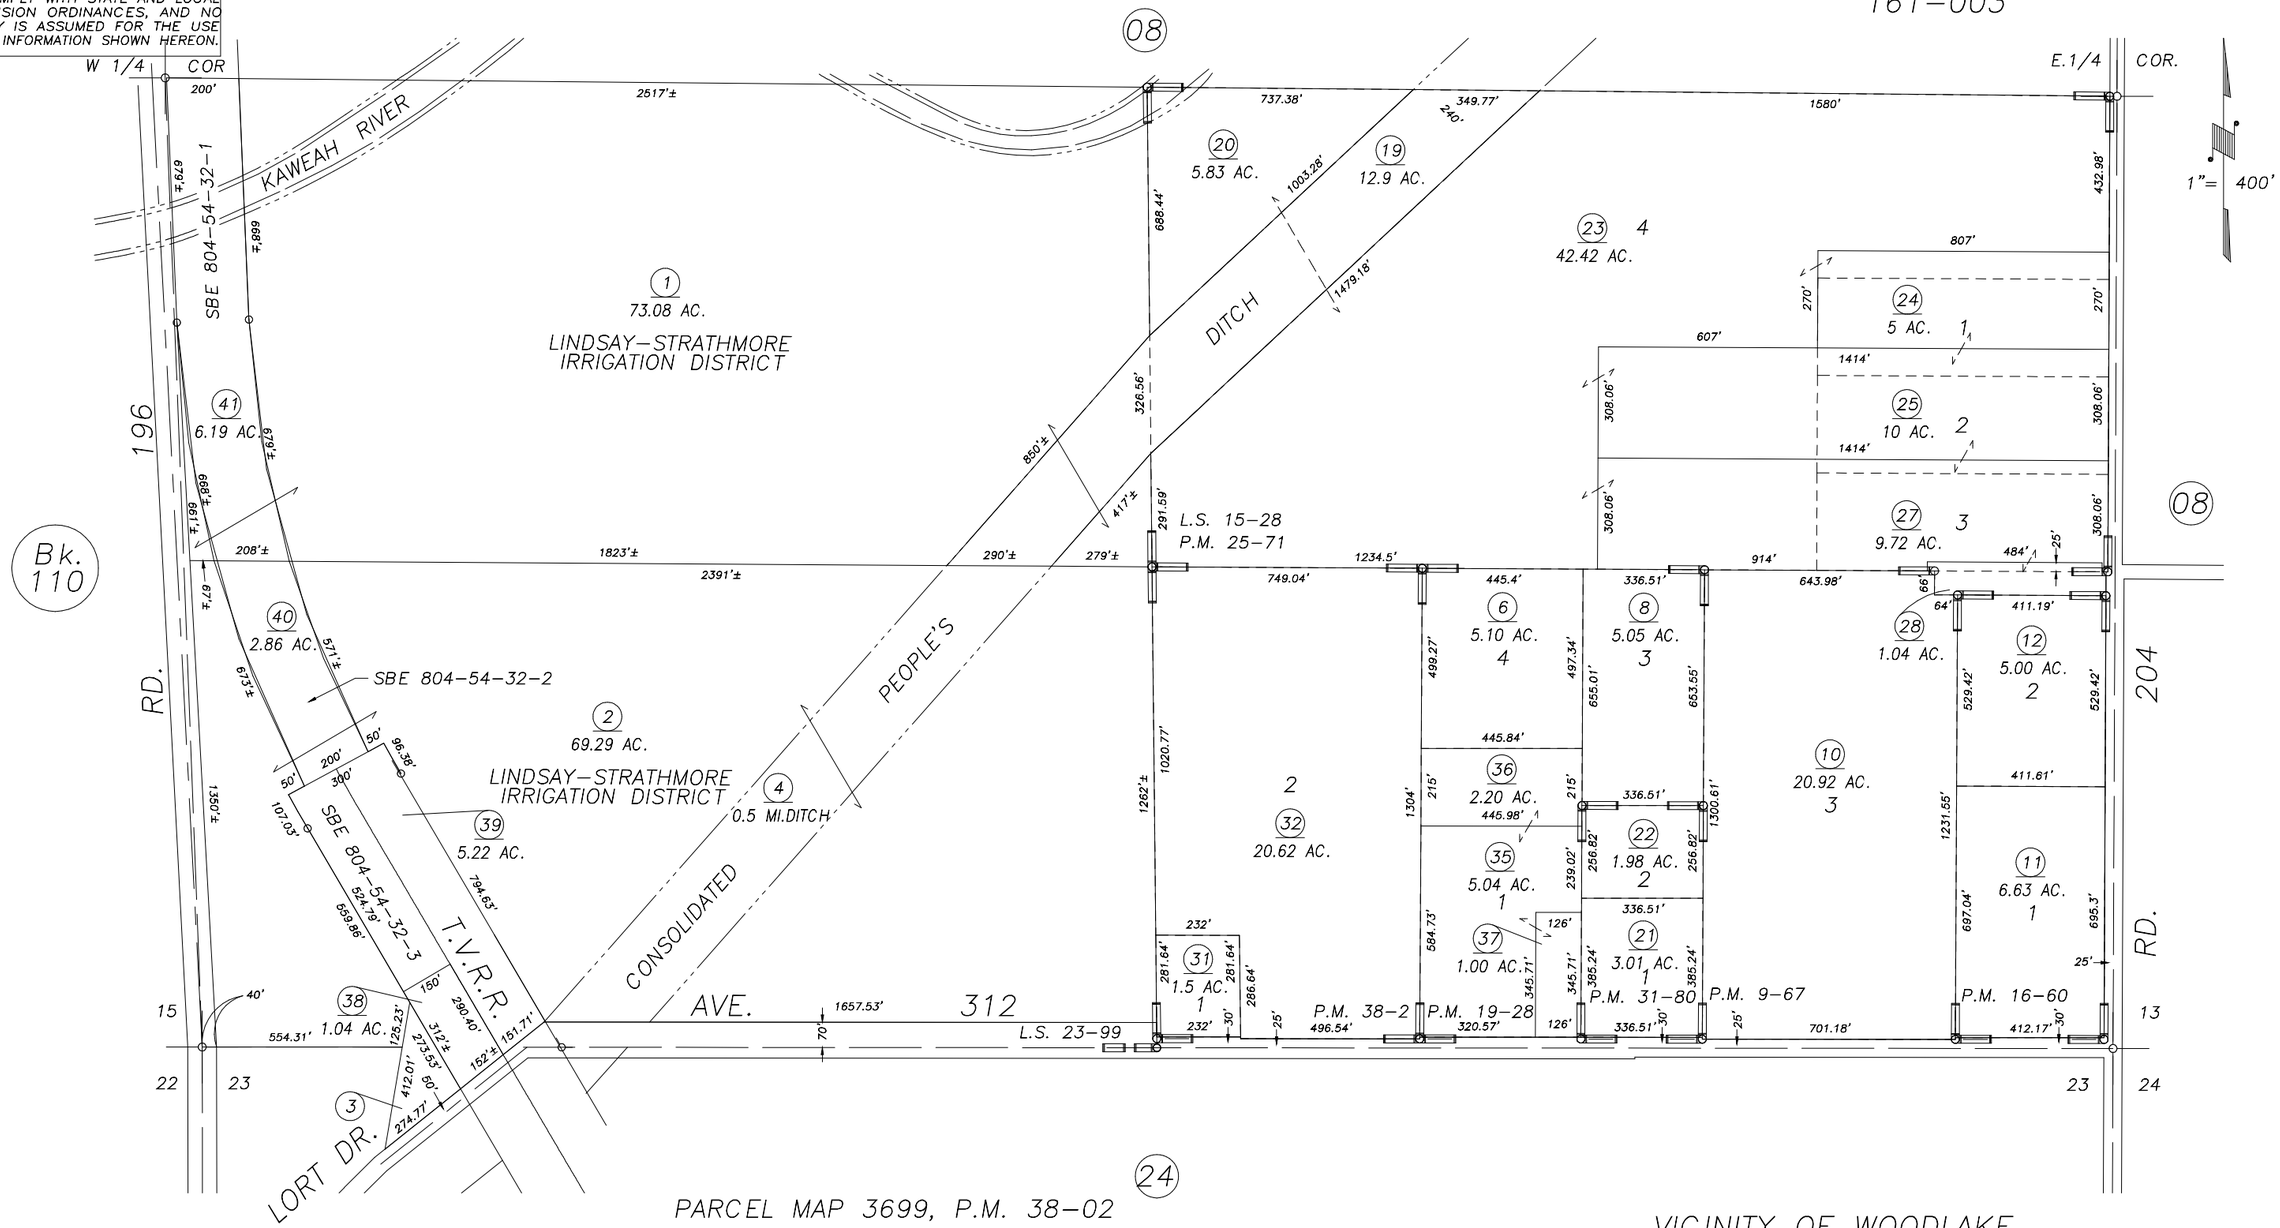

PARCEL MAP 866, P.M. 9–67
PARCEL MAP 1559, P.M. 16–60
PARCEL MAP 1827, P.M. 19–28
PARCEL MAP 2470, P.M. 25–71
PARCEL MAP 3079, P.M. 31–80
RECORD OF SURVEY, L.S. 15–28

PARCEL MAP 3699, P.M. 38–02
POR. RECORD OF SURVEY, 23–99

VICINITY OF WOODLAKE
ASSESSOR'S MAPS BK.112 , PG.25
COUNTY OF TULARE, CALIFORNIA, U.S.A.

NOTE: Assessor's Parcel Numbers Shown in Circles (1)
Assessor's Block Numbers Shown in Elipses (123)

REVISION	DATE	TECH
2003–0082275	07/12/2007	ASG