DISCLAIMER

THIS MAP WAS PREPARED FOR LOCAL PROPERTY ASSESSMENT PURPOSES ONLY AND THE PARCELS SHOWN HEREON MAY NOT COMPLY WITH STATE AND LOCAL SUBDIVISION ORDINANCES, AND NO LIABILITY IS ASSUMED FOR THE USE OF THE INFORMATION SHOWN HEREON.

# PORS. SEC. 7 & 8, T.18S., R.27E., M.D.B.& M.

Tax Area Code 113–01
161–005
133–001

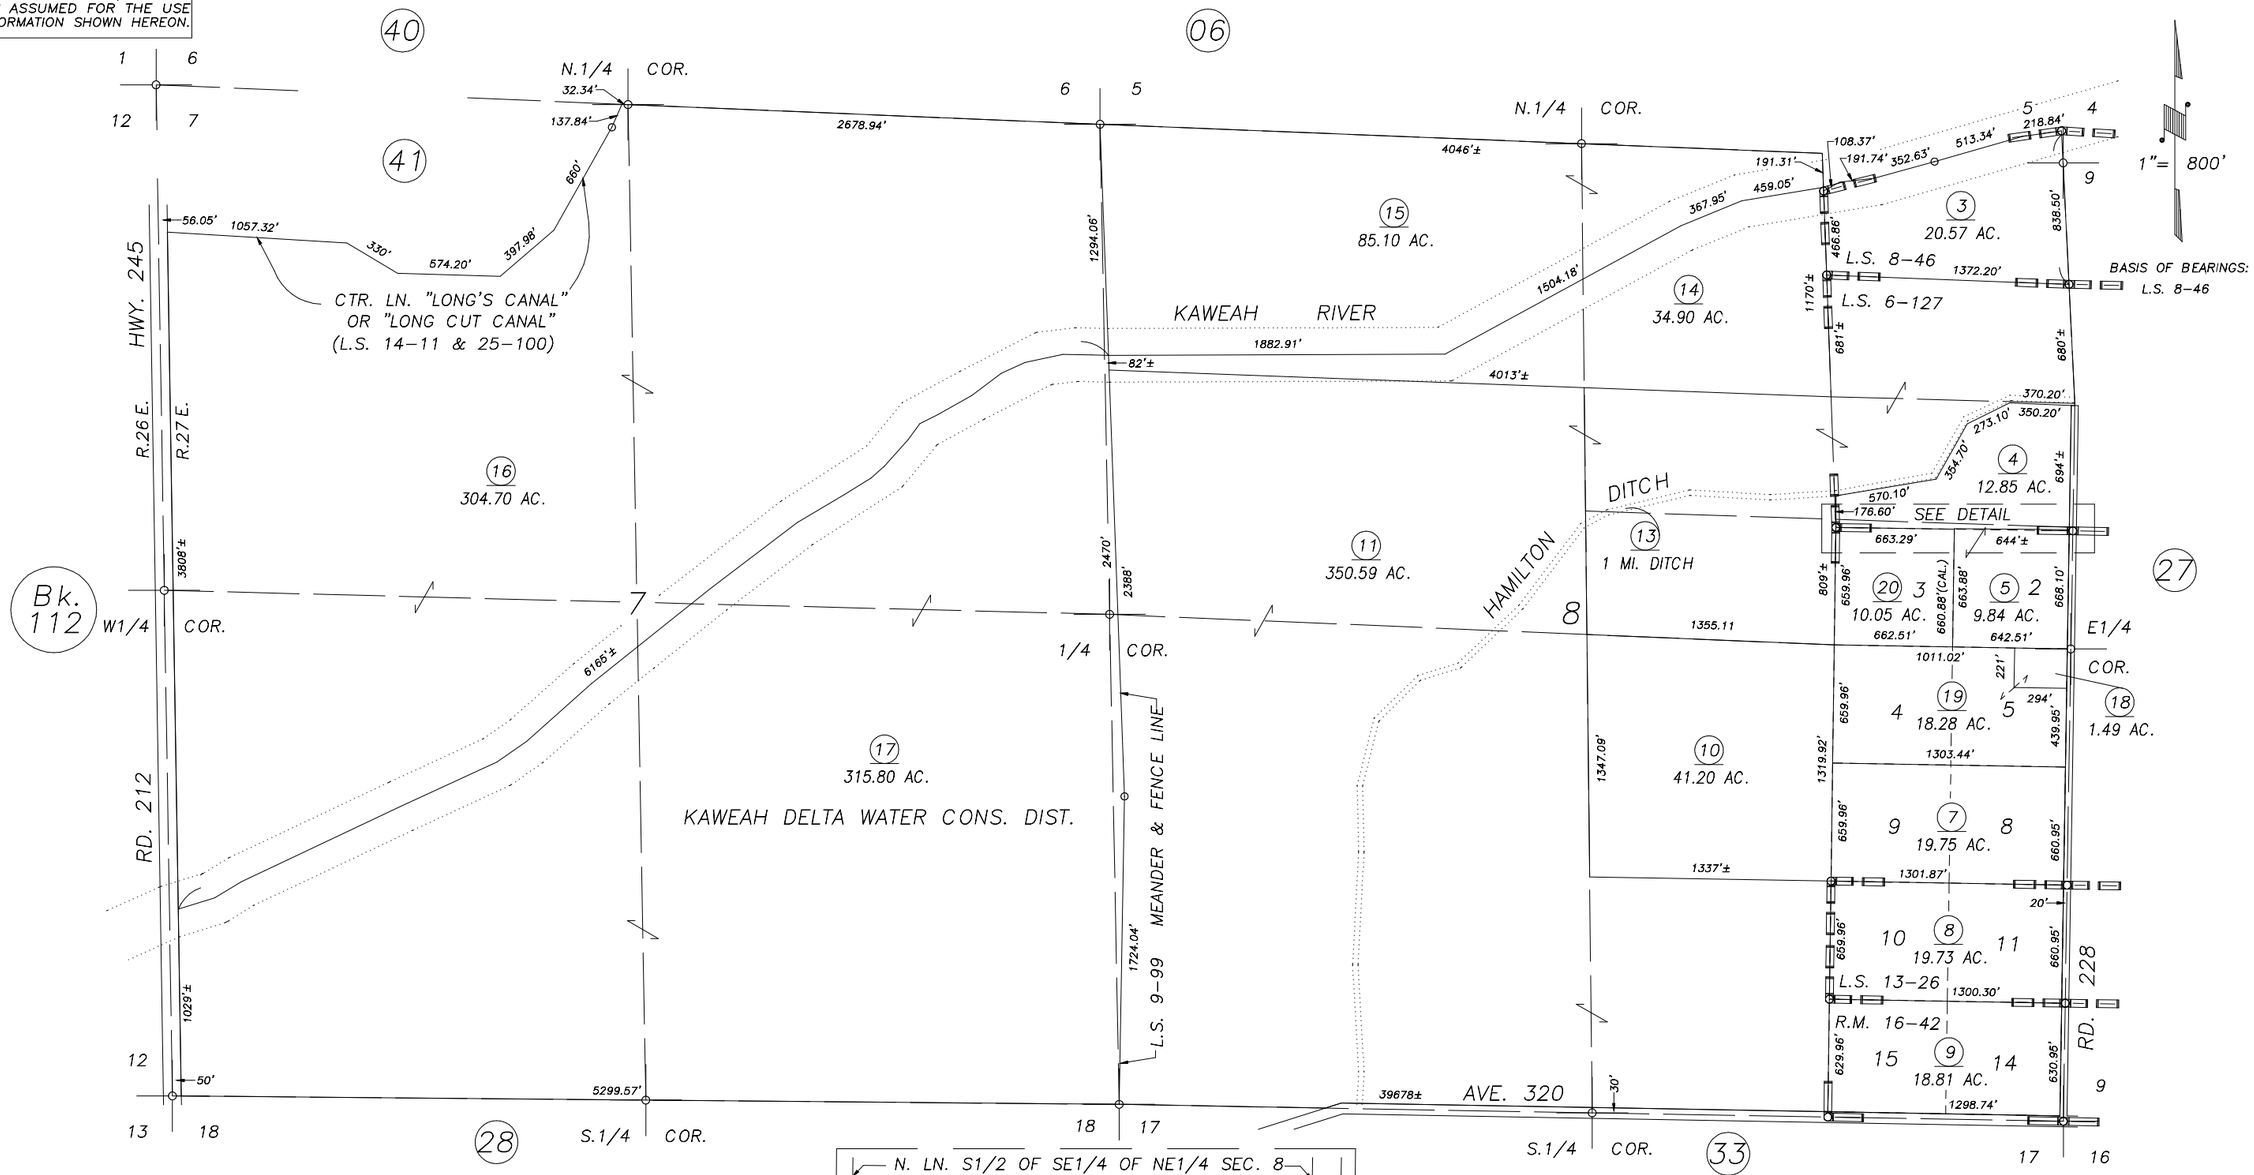


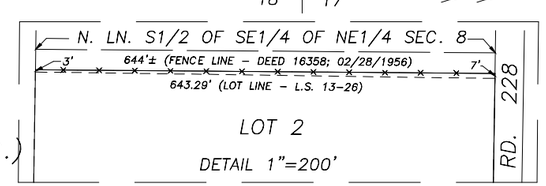


POR. DECIDUOUS FRUIT & LAND CO. SUB., R.M. 4–24
POR. KERN–GOODALE SUB., R.M. 16–52
POR. RECORD OF SURVEY, L.S. 6–127
POR. RECORD OF SURVEY, L.S. 7–78 (SEC. 7, 8, ETC.)
POR. RECORD OF SURVEY, L.S. 8–46
POR. RECORD OF SURVEY, L.S. 9–99
POR. RECORD OF SURVEY, L.S. 13–26

VICINITY OF WOODLAKE
ASSESSOR'S MAPS BK.113 , PG.01
COUNTY OF TULARE, CALIFORNIA, U.S.A.

NOTE: Assessor's Parcel Numbers Shown in Circles (1)
Assessor's Block Numbers Shown in Elipses (123)

| REVISION | DATE | TECH |
|---|---|---|
| 2002–0060372 | 01/28/2004 | KMS |