POR. N1/2 SEC. 6, T. 18 S., R. 27E. & POR. SW1/4 SEC. 31, T. 17S., R. 27E., M.D.B.&M.

TAX CODE AREA 113-03
161-001
161-013

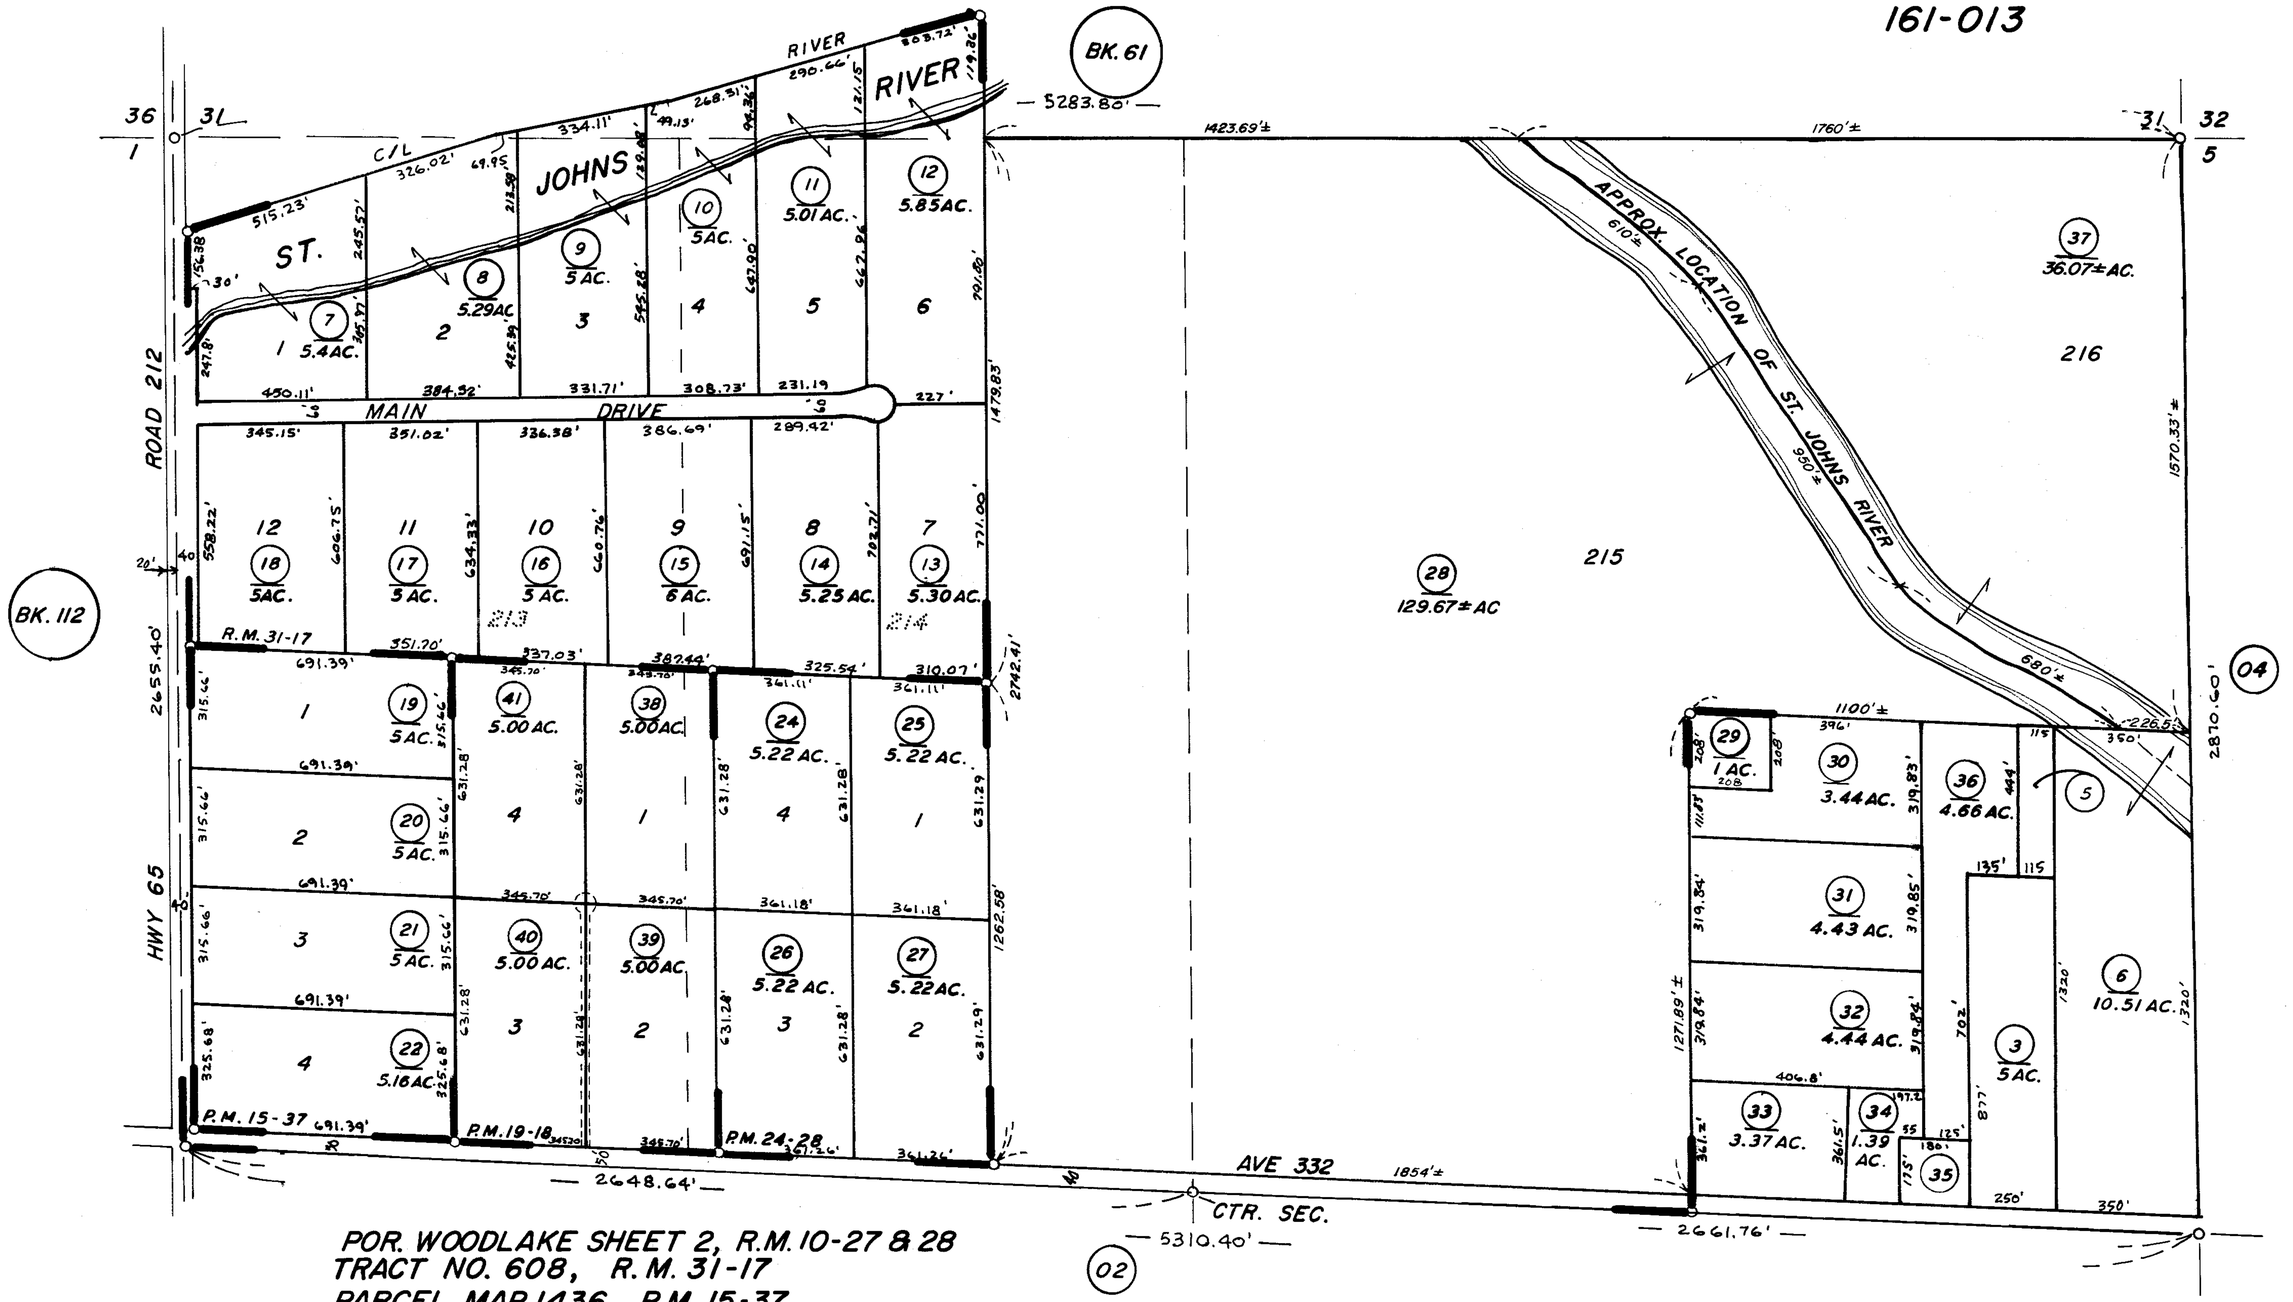

POR. WOODLAKE SHEET 2, R.M. 10-27 & 28
TRACT NO. 608, R.M. 31-17
PARCEL MAP 1436, P.M. 15-37
PARCEL MAP 1817, P.M. 19-18
PARCEL MAP 2327, P.M. 24-28

ASSESSOR'S MAPS BK. 113 PG. 03

COUNTY OF TULARE, CALIF.

NOTE—ASSESSOR'S BLOCK NUMBERS SHOWN IN ELLIPSES
ASSESSOR'S PARCEL NUMBERS SHOWN IN CIRCLES