DISCLAIMER

THIS MAP WAS PREPARED FOR LOCAL PROPERTY ASSESSMENT PURPOSES ONLY. THE PARCELS SHOWN HEREON MAY NOT COMPLY WITH STATE AND LOCAL SUBDIVISION ORDINANCES. NO LIABILITY IS ASSUMED FOR THE USE OF THE INFORMATION HEREON.

REVISED: 08/25/2010
REASON: 2009-0032092
CAD TECH: CBT

S 1/2 SEC. 18, T.18S., R.27E., M. D. B. & M.

TAX CODE AREA 133-003

113-29

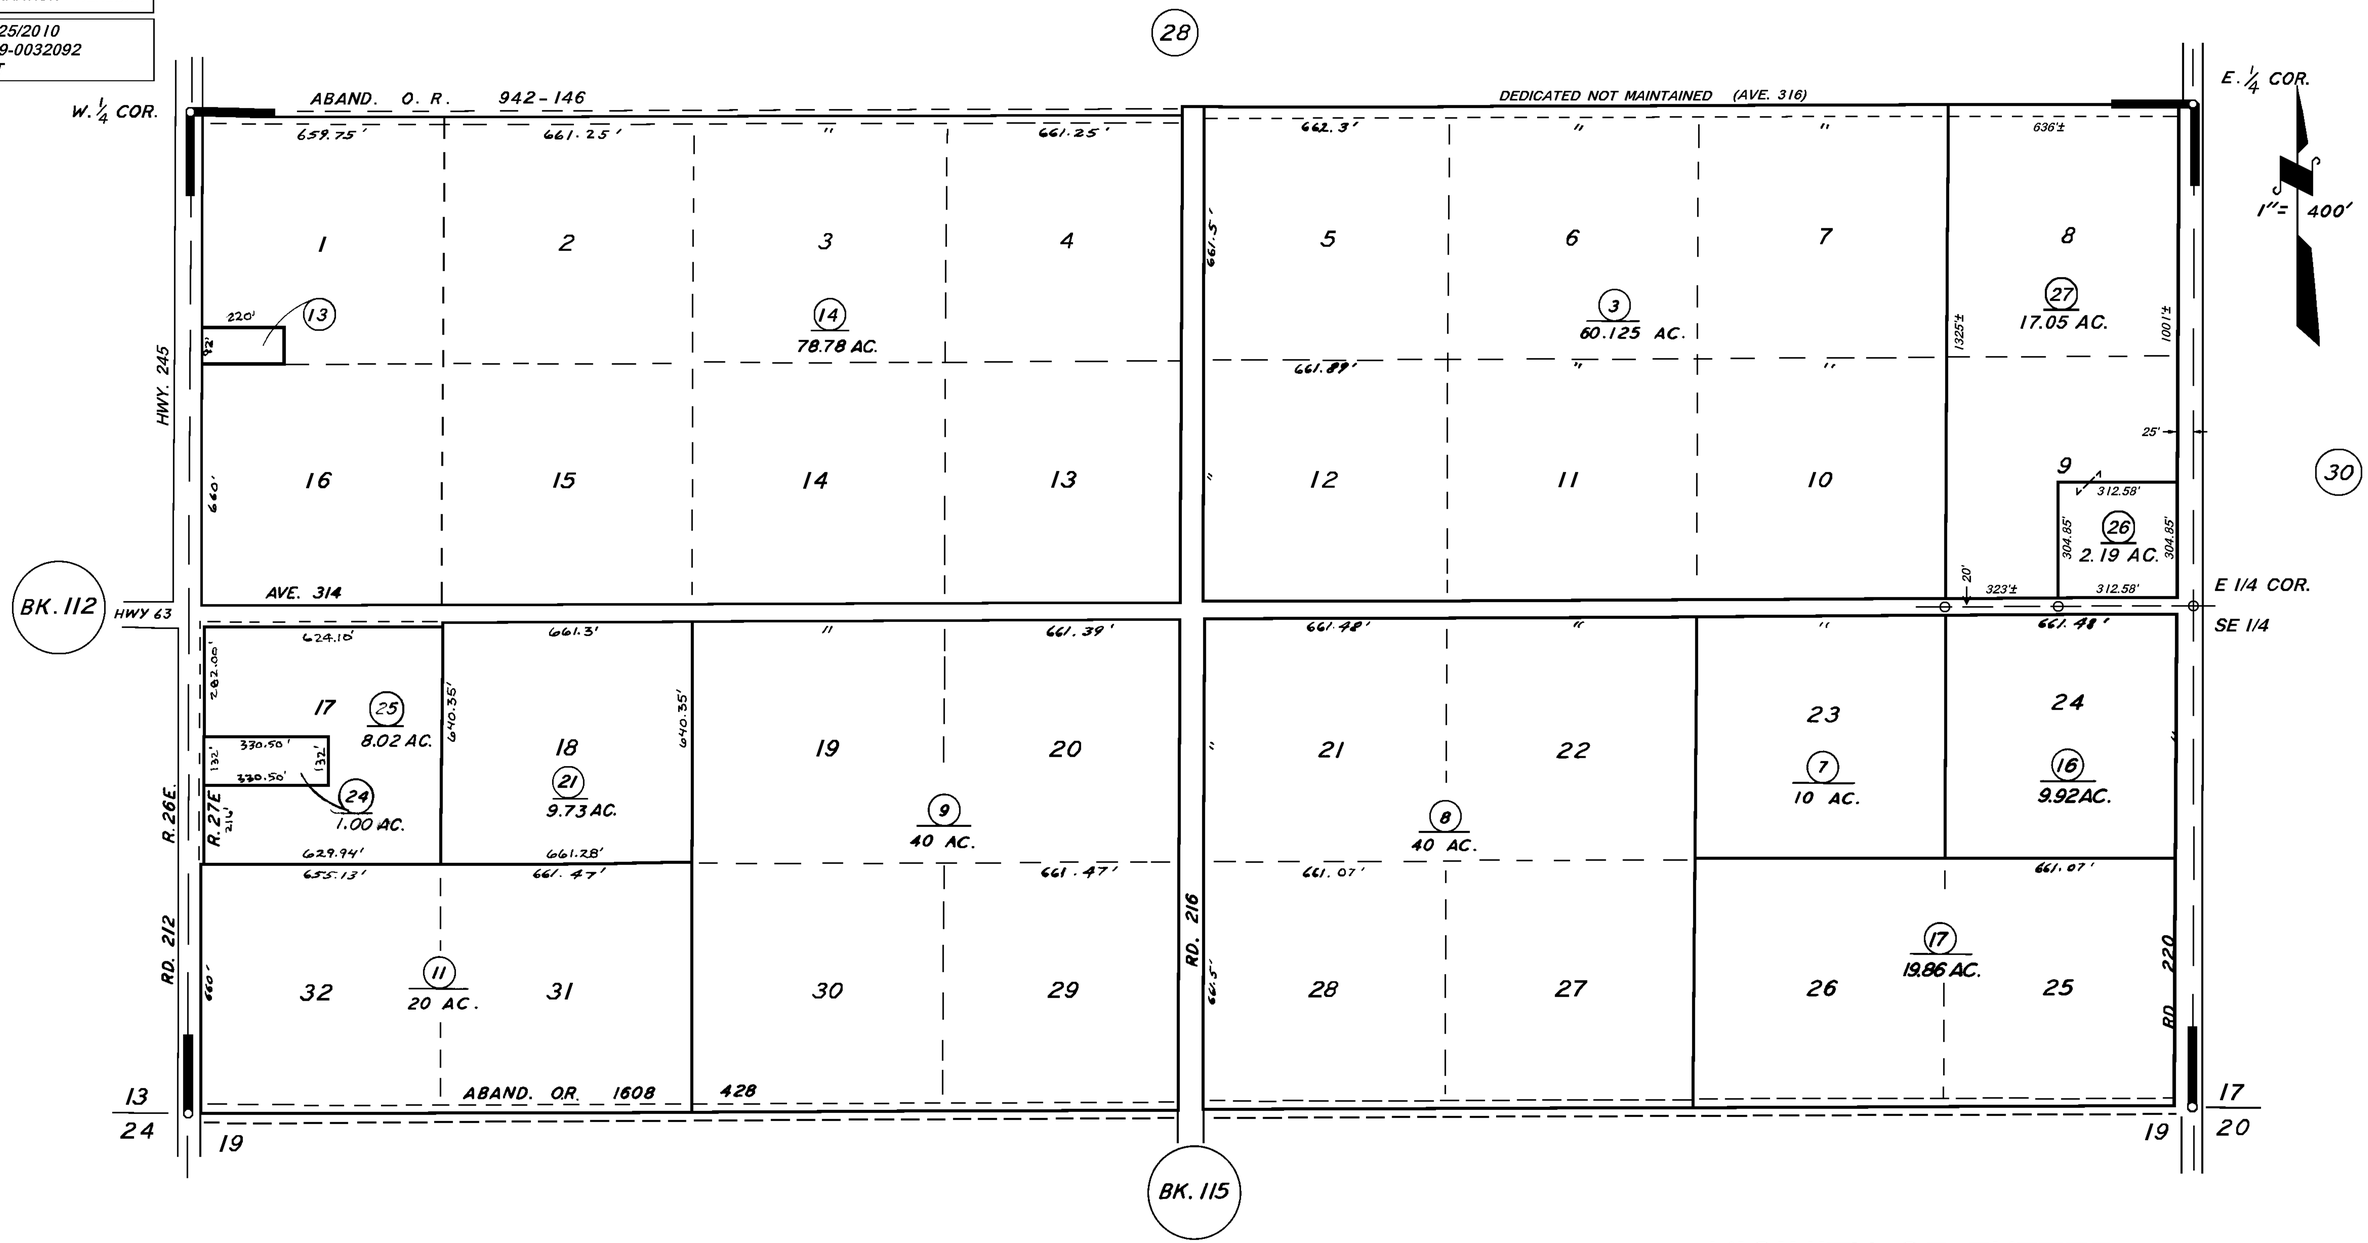

LINDCOVE ORANGE ACRES R. M. 12-30

VICINITY OF EXETER

ASSESSOR'S MAPS BK. 113, PG. 29.

COUNTY OF TULARE, CALIF.

NOTE — ASSESSOR'S BLOCK NUMBERS SHOWN IN ELLIPSES
ASSESSOR'S PARCEL NUMBERS SHOWN IN CIRCLES