S1/2 SEC.17, T.18S., R.27E., M.D.B.&M.

Tax Area Codes 113–30
133–009

DISCLAIMER

THIS MAP WAS PREPARED FOR LOCAL PROPERTY ASSESSMENT PURPOSES ONLY AND THE PARCELS SHOWN HEREON MAY NOT COMPLY WITH STATE AND LOCAL SUBDIVISION ORDINANCES, AND NO LIABILITY IS ASSUMED FOR THE USE OF THE INFORMATION SHOWN HEREON.

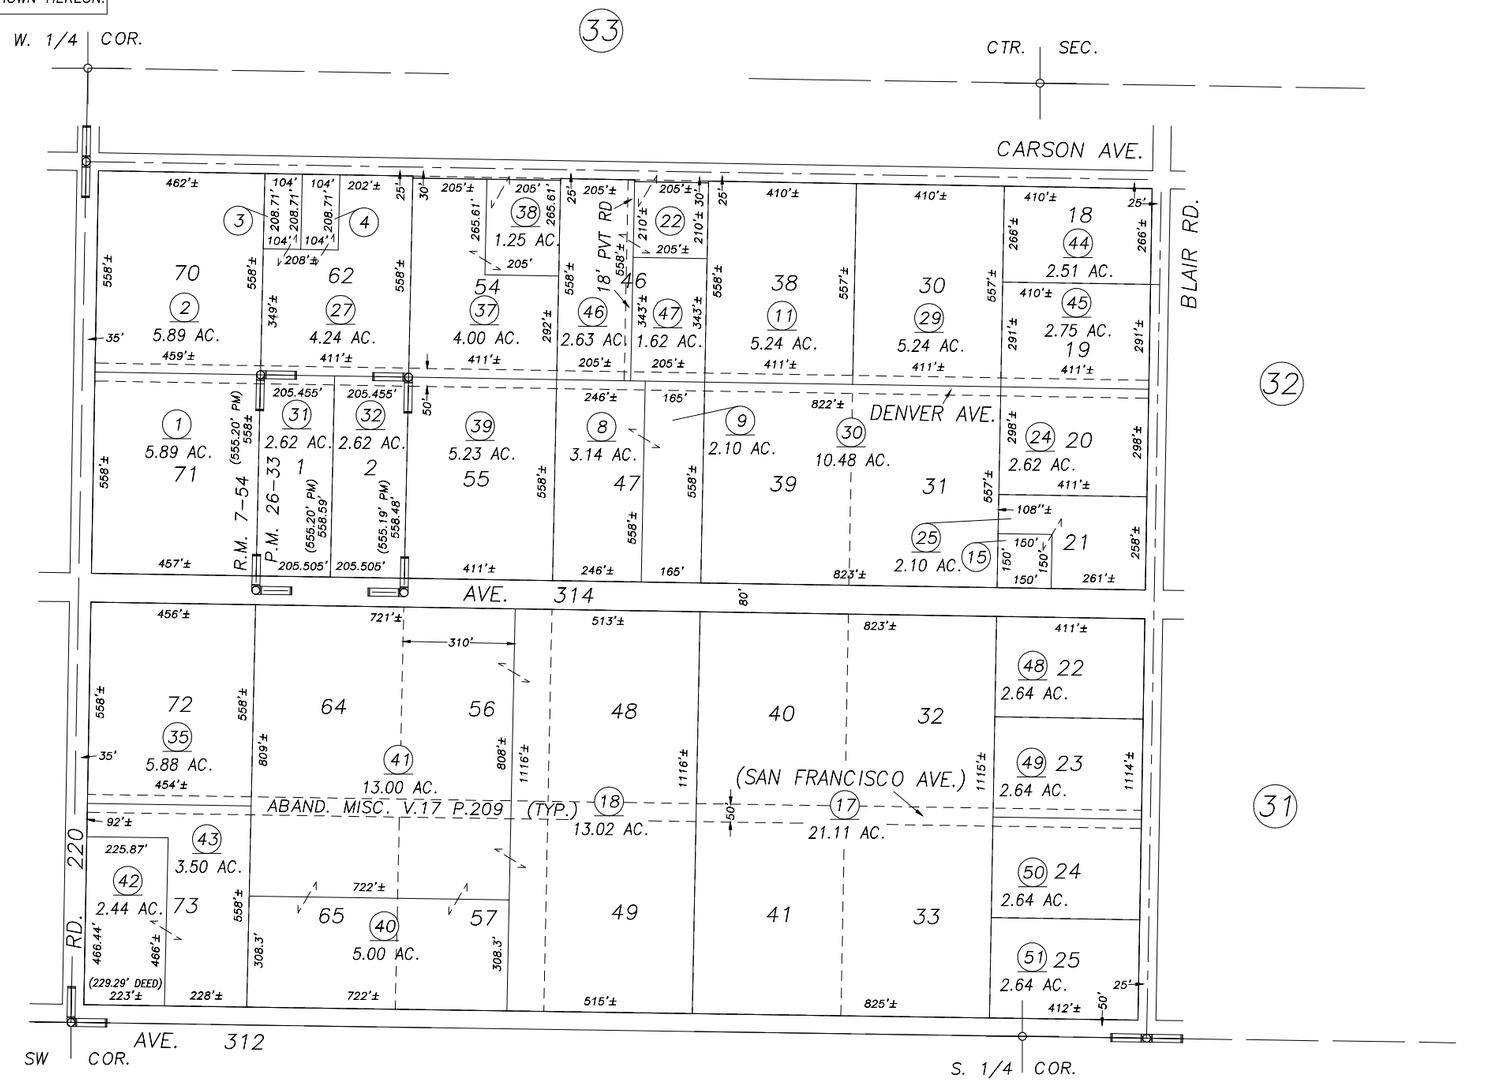

POR. LINDCOVE VILLA LOTS, R.M. 7–54
PARCEL MAP 2532, P.M. 26–33

Bk. 115

VICINITY OF LINDCOVE
ASSESSOR'S MAPS BK.113 , PG.30
COUNTY OF TULARE, CALIFORNIA, U.S.A.

NOTE: Assessor's Parcel Numbers Shown in Circles (1)
Assessor's Block Numbers Shown in Elipses (123)

REVISION	DATE	TECH
2009–0041989	11/29/2010	KMS