DISCLAIMER

THIS MAP WAS PREPARED FOR LOCAL PROPERTY ASSESSMENT PURPOSES ONLY AND THE PARCELS SHOWN HEREON MAY NOT COMPLY WITH STATE AND LOCAL SUBDIVISION ORDINANCES, AND NO LIABILITY IS ASSUMED FOR THE USE OF THE INFORMATION SHOWN HEREON.

# S1/2 OF SW1/4 SEC.6, T.18S., R.27E., M.D.B.&M.

Tax Area Codes 113–40
161–013

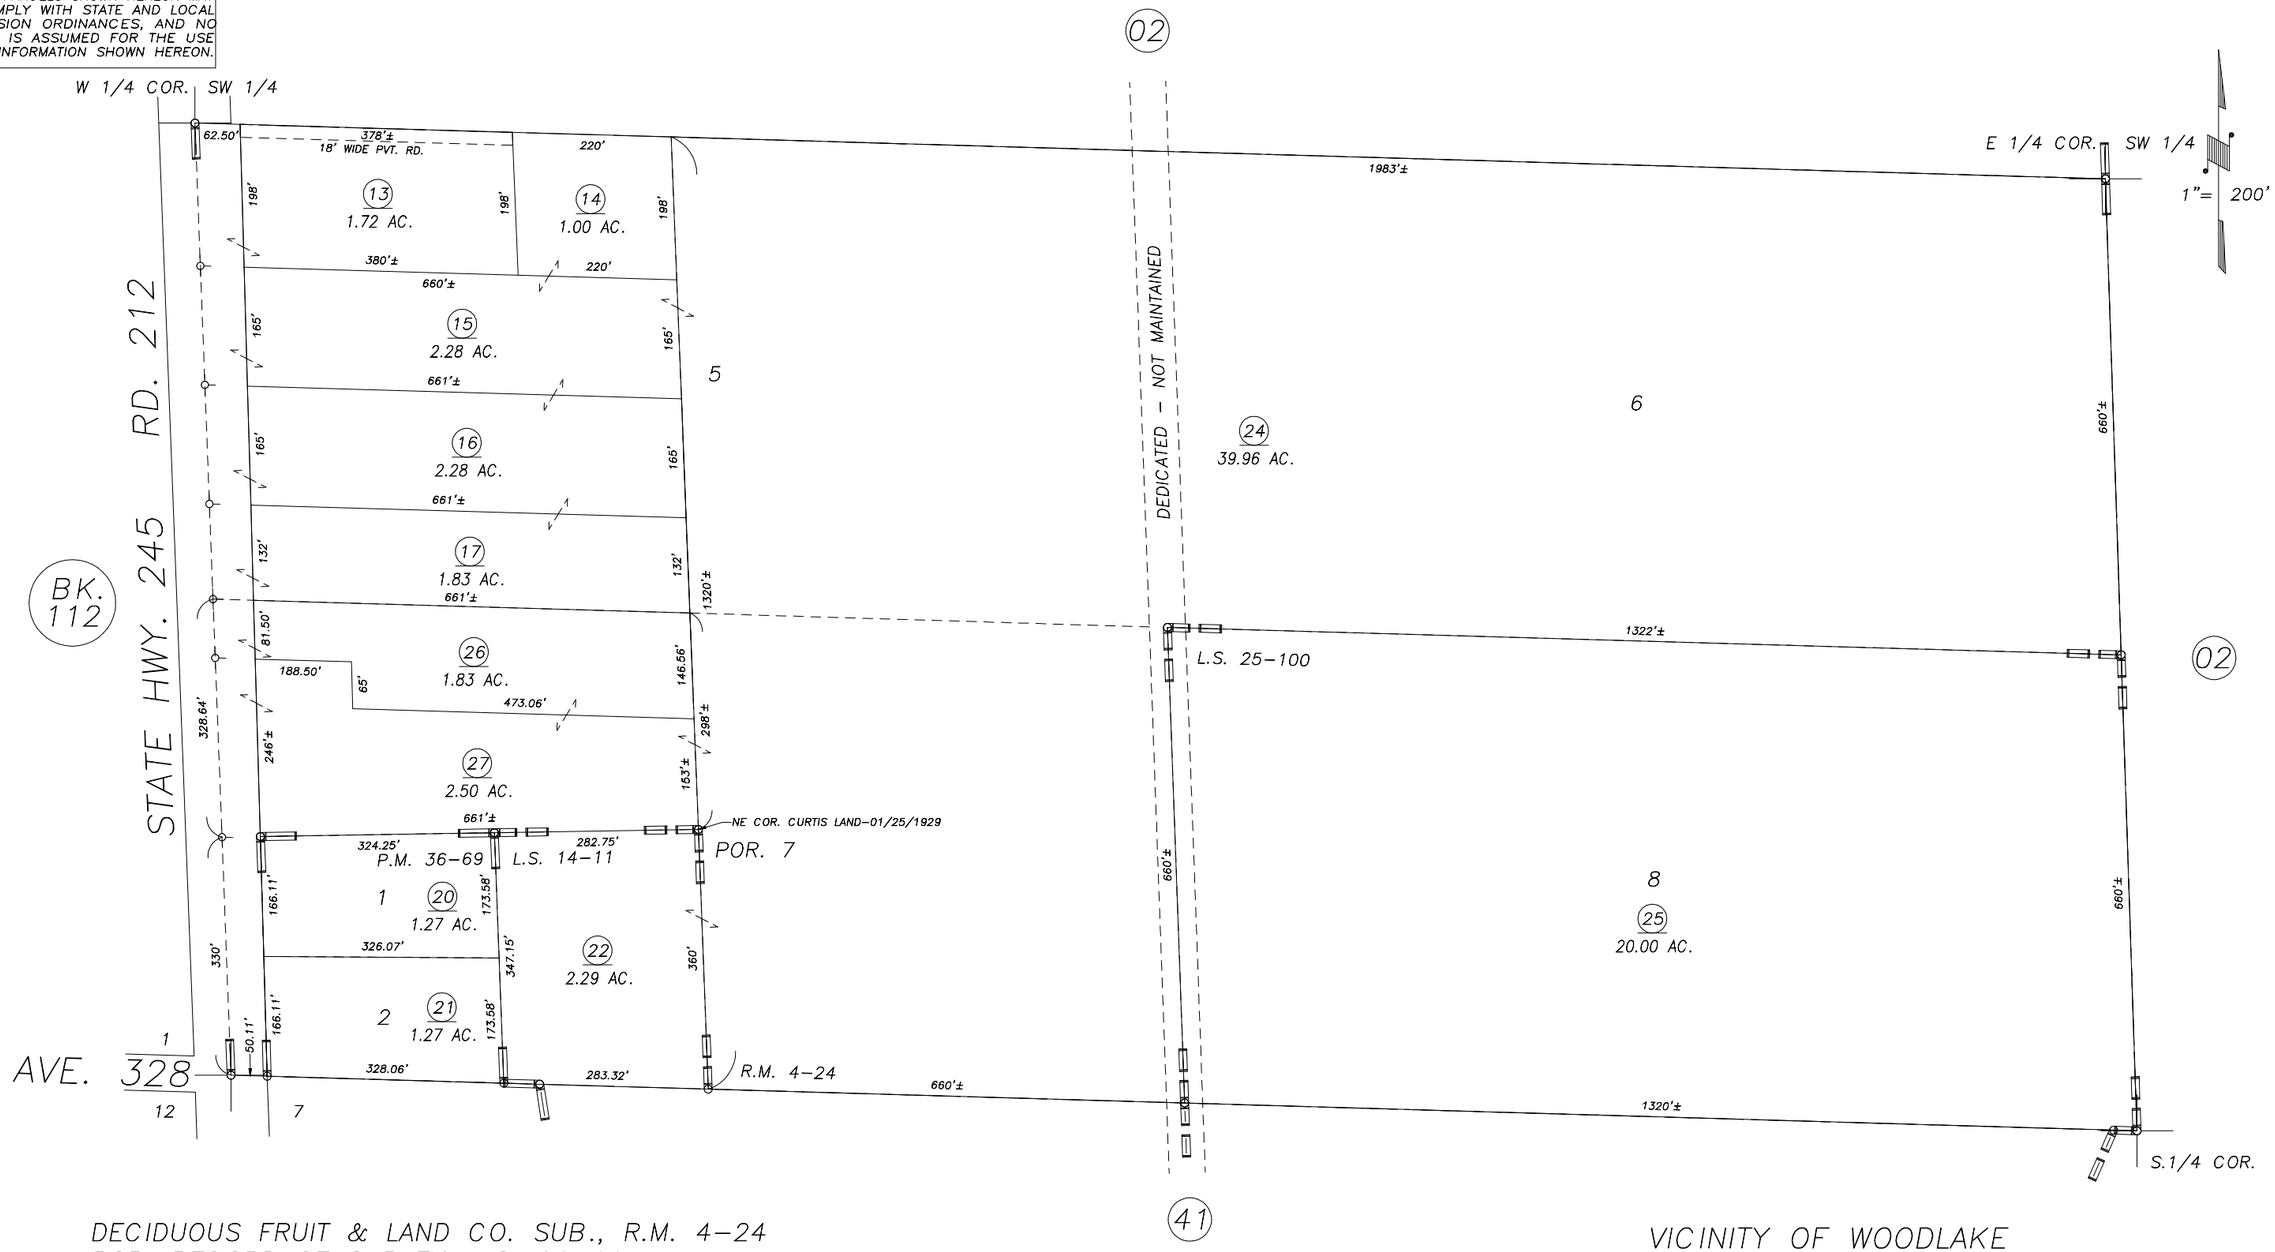


DECIDUOUS FRUIT & LAND CO. SUB., R.M. 4–24
POR. RECORD OF SURVEY, L.S. 14–11
POR. PARCEL MAP 3566, P.M. 36–69
POR. RECORD OF SURVEY, L.S. 25–100

VICINITY OF WOODLAKE
ASSESSOR'S MAPS BK.113 , PG.40
COUNTY OF TULARE, CALIFORNIA, U.S.A.

NOTE: Assessor's Parcel Numbers Shown in Circles (1)
Assessor's Block Numbers Shown in Elipses (123)

| REVISION | DATE | TECH |
|---|---|---|
| 2007–0042447 | 04/01/2009 | MLC |