DISCLAIMER

THIS MAP WAS PREPARED FOR LOCAL PROPERTY ASSESSMENT PURPOSES ONLY. THE PARCELS SHOWN HEREON MAY NOT COMPLY WITH STATE AND LOCAL SUBDIVISION ORDINANCES. NO LIABILITY IS ASSUMED FOR THE USE OF THE INFORMATION HEREON.

REVISED: 09/29/2011
REASON: PPM 74-91 (UNREC.)
CAD TECH: LLB

SEC'S. 19 TO 23, 26 TO 35, T.18S., R.28E., M.D.B.&M.

TAX CODE AREA
146-002
146-007

114-12

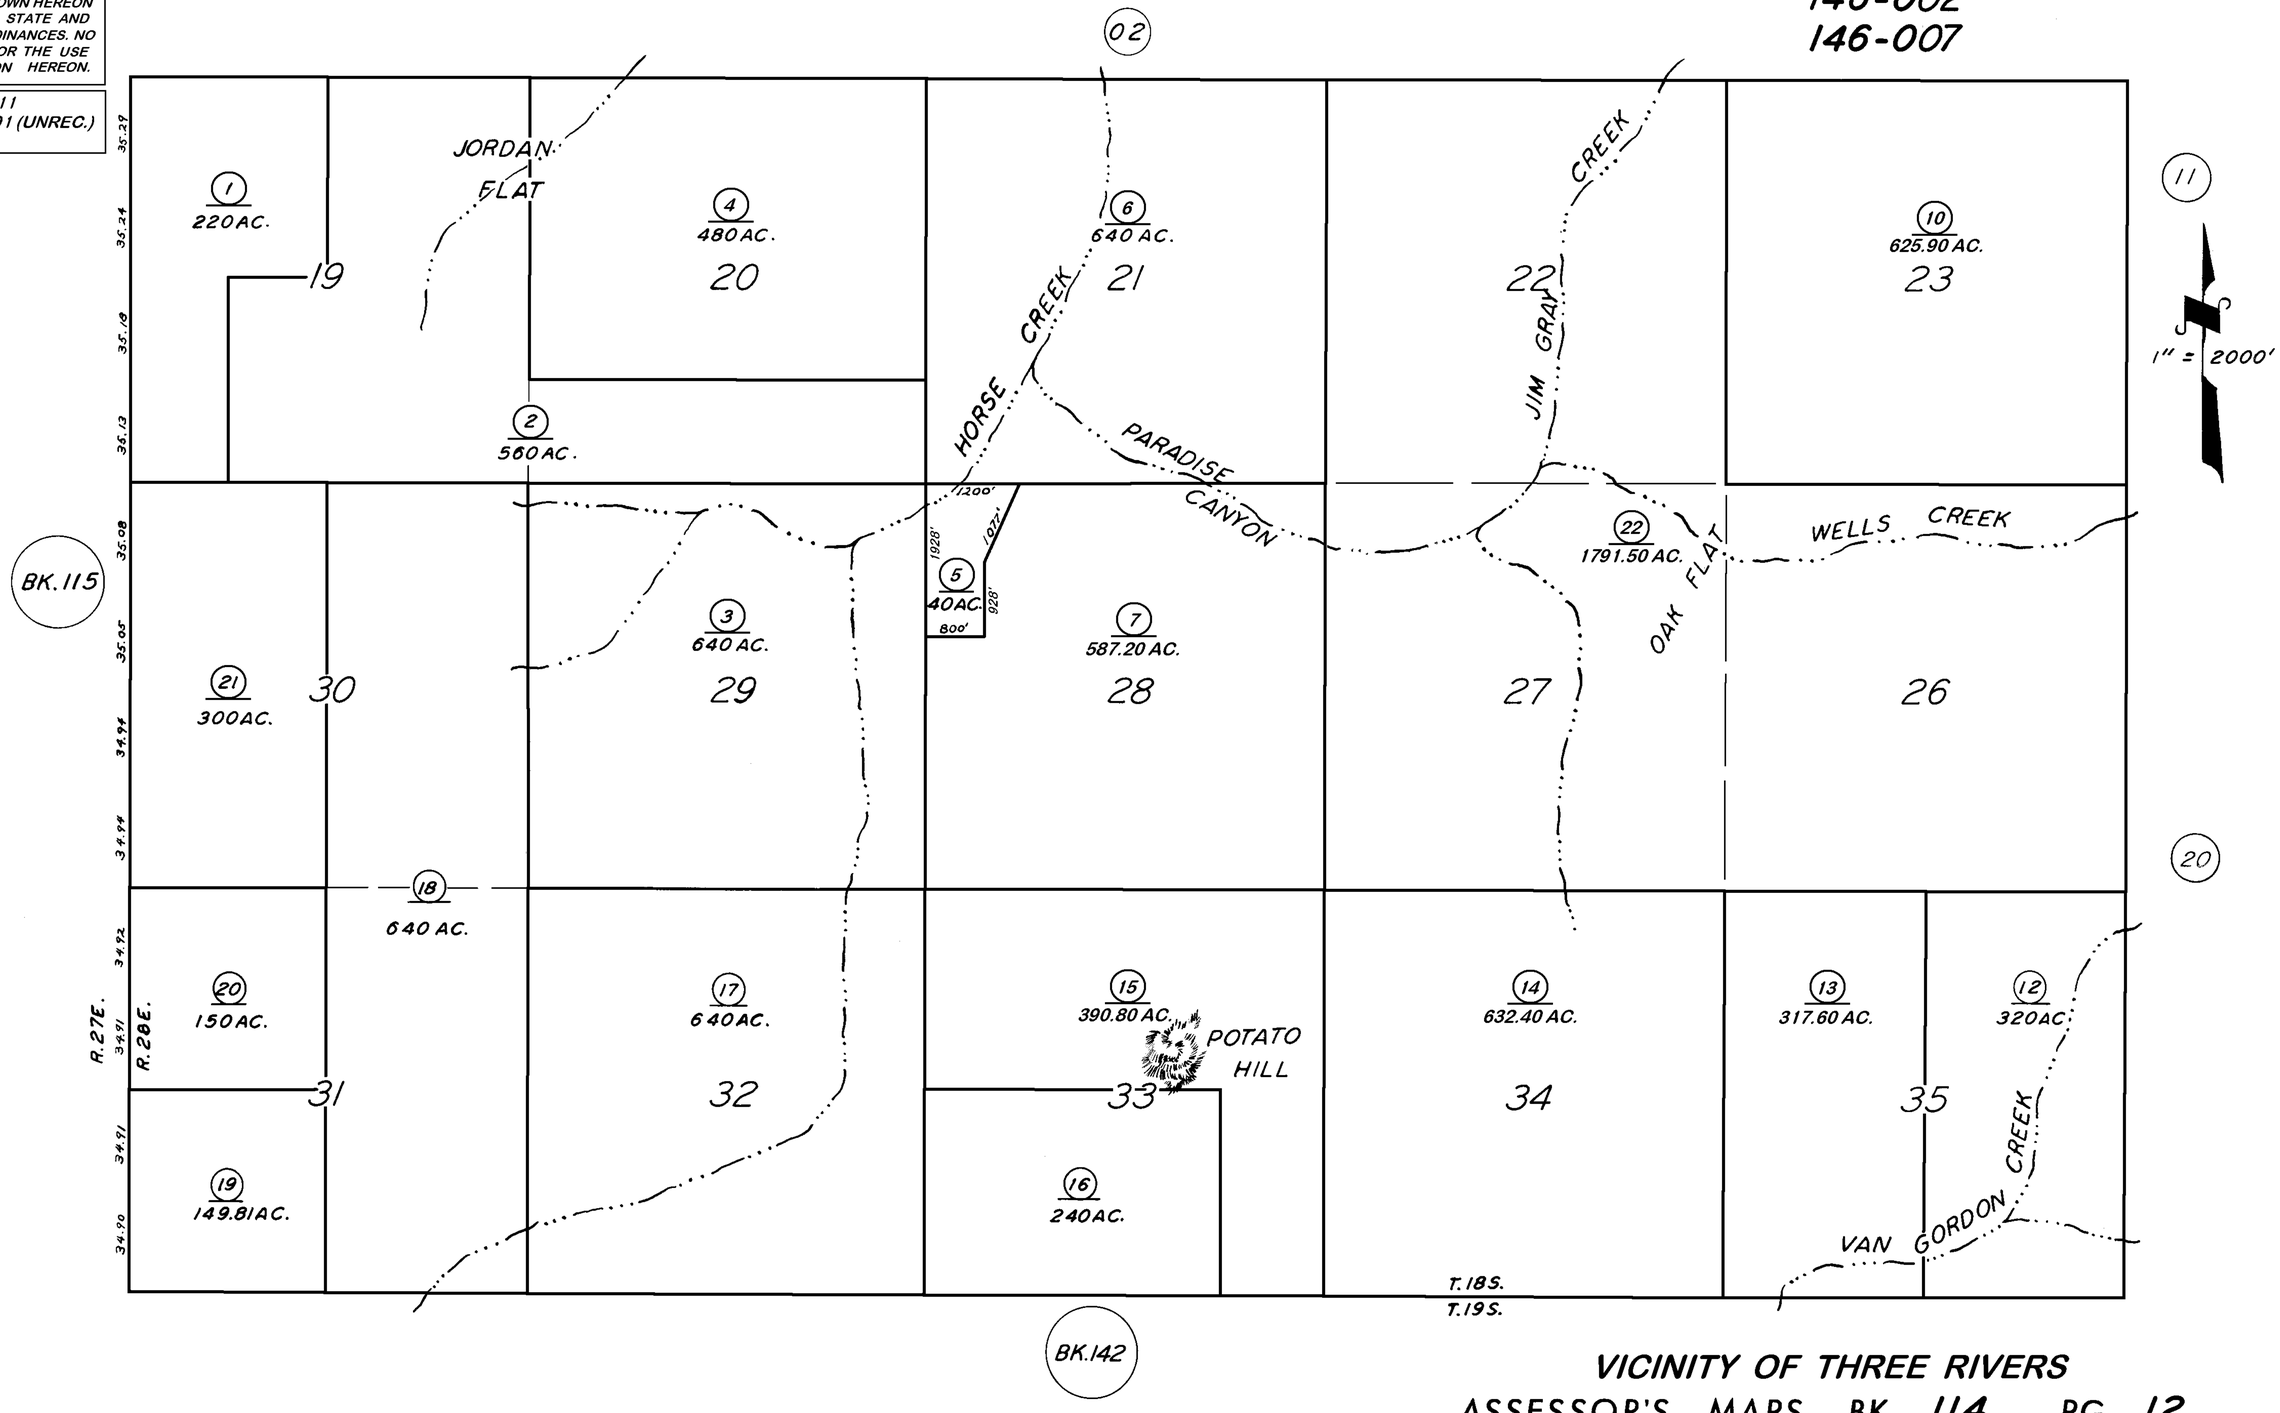

VICINITY OF THREE RIVERS
ASSESSOR'S MAPS BK. 114, PG. 12.
COUNTY OF TULARE, CALIF.

NOTE — ASSESSOR'S BLOCK NUMBERS SHOWN IN ELLIPSES
ASSESSOR'S PARCEL NUMBERS SHOWN IN CIRCLES