POR. SEC. 9 & 10, T.18 S., R. 29 E., M.D.B. & M.

TAX CODE AREA
146-002

DISCLAIMER

THIS MAP WAS PREPARED FOR LOCAL PROPERTY ASSESSMENT PURPOSES ONLY. THE PARCELS SHOWN HEREON MAY NOT COMPLY WITH STATE AND LOCAL SUBDIVISION ORDINANCES. NO LIABILITY IS ASSUMED FOR THE USE OF THE INFORMATION HEREON.

REVISED: 01/14/2008
REASON: 2007-0095585
CAD TECH: ASG

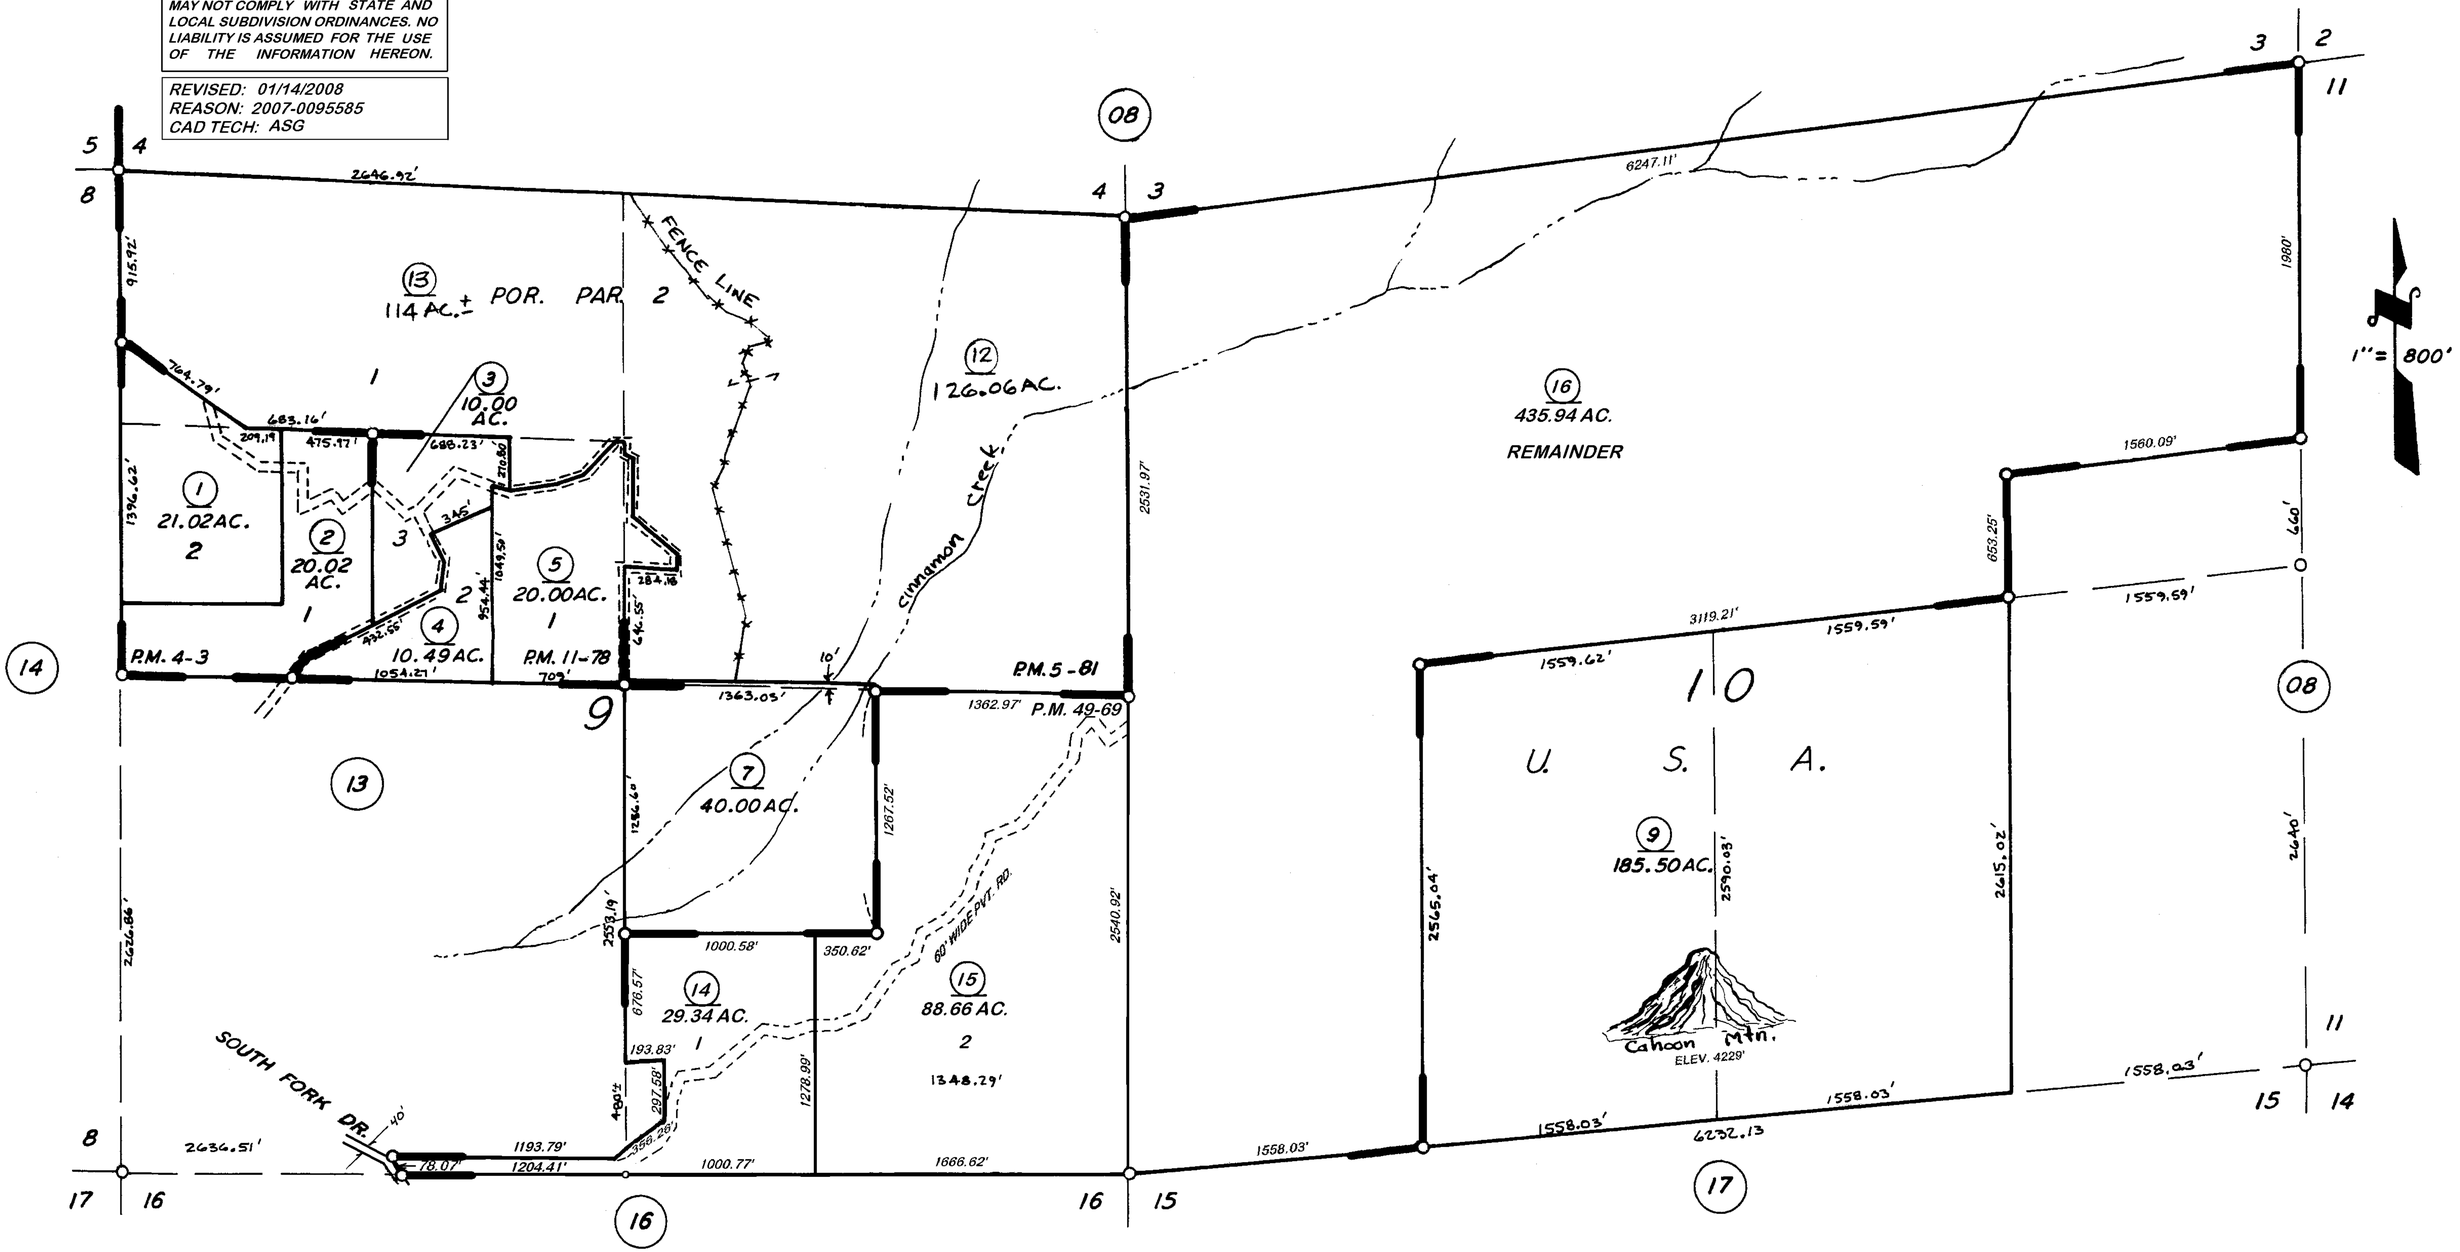

PARCEL MAP 303, P.M. 4-3
POR. PARCEL MAP 481, P.M. 5-81
PARCEL MAP 1077, P.M. 11-78
RECORD OF SURVEY, L.S. 11-38 (SW¼ SEC. 9)
RECORD OF SURVEY, L.S. 11-75 (SEC. 9)
RECORD OF SURVEY, L.S. 15-22 (SEC. 9&10)
HOMER SURVEY, UNREC. (SEC. 9)

PARCEL MAP NO. 4864, P.M. 49-69

VICINITY OF THREE RIVERS

ASSESSOR'S MAPS BK. 114 PG. 18

COUNTY OF TULARE, CALIF.

NOTE—ASSESSOR'S BLOCK NUMBERS SHOWN IN ELLIPSES
ASSESSOR'S PARCEL NUMBERS SHOWN IN CIRCLES