N1/2 OF NE1/4 SEC.6, T.18S., R.29E., M.D.B.&M.

Tax Area Codes 114–27
146–002

DISCLAIMER

THIS MAP WAS PREPARED FOR LOCAL PROPERTY ASSESSMENT PURPOSES ONLY AND THE PARCELS SHOWN HEREON MAY NOT COMPLY WITH STATE AND LOCAL SUBDIVISION ORDINANCES, AND NO LIABILITY IS ASSUMED FOR THE USE OF THE INFORMATION SHOWN HEREON.

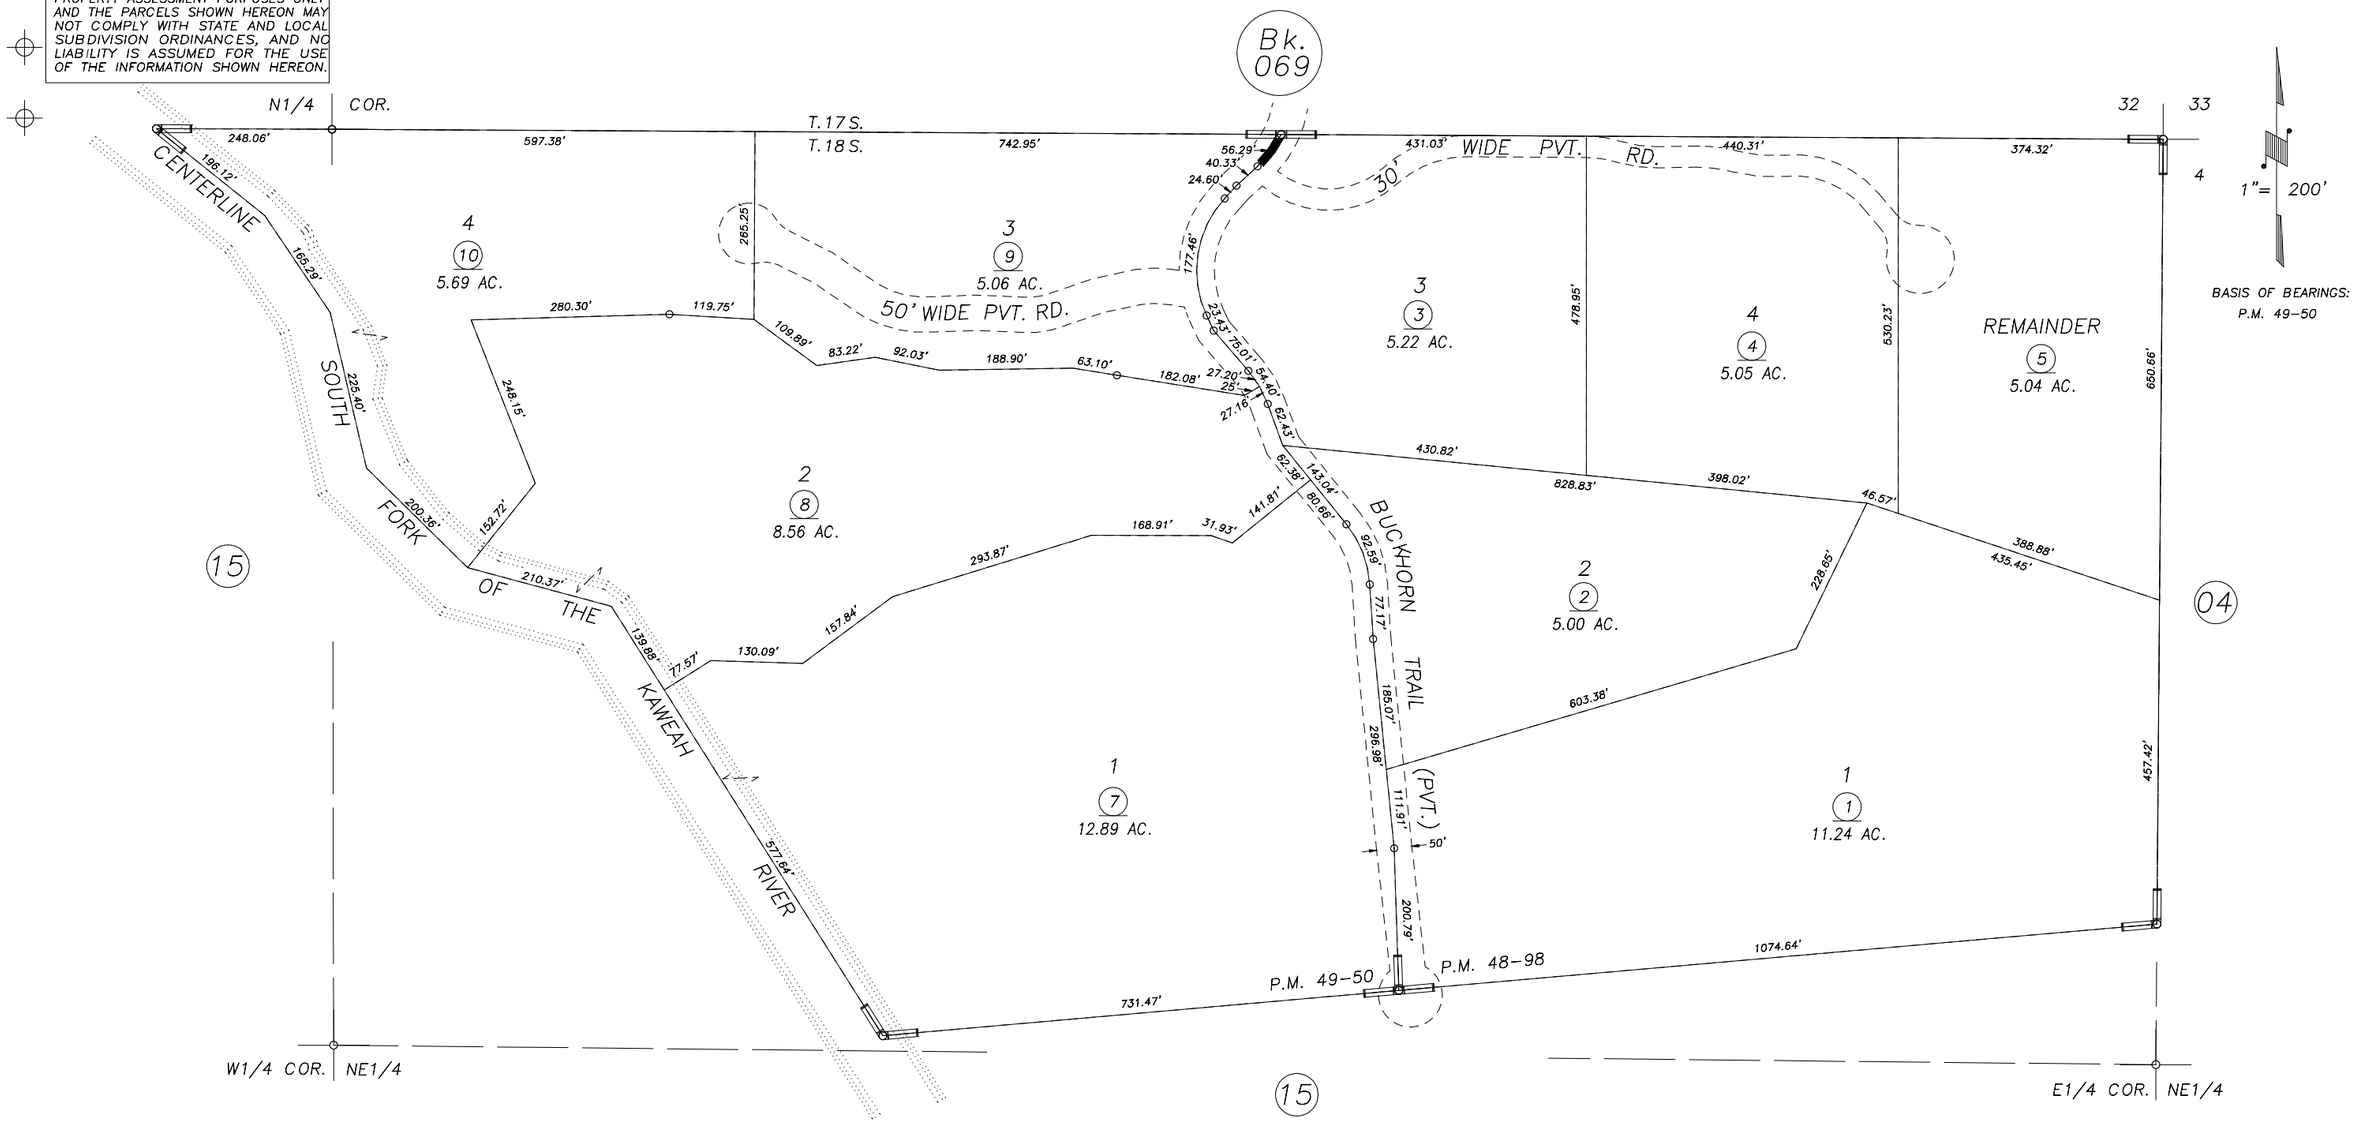

POR. RECORD OF SURVEY, L.S. 10–50 (POR. N1/2 SEC.6)
PARCEL MAP NO. 4793, P.M. 48–98
PARCEL MAP NO. 4845, P.M. 49–50

VICINITY OF THREE RIVERS
ASSESSOR'S MAPS BK.114 , PG27
COUNTY OF TULARE, CALIFORNIA, U.S.A.

NOTE: Assessor's Parcel Numbers Shown in Circles (1)
Assessor's Block Numbers Shown in Elipses (123)

REVISION	DATE	TECH
2007–0066191	08/06/2008	JRS