N1/2 SEC.35, T.18S., R.27E., M.D.B.&M.

Tax Area Codes 115–26
086–004

DISCLAIMER

THIS MAP WAS PREPARED FOR LOCAL PROPERTY ASSESSMENT PURPOSES ONLY AND THE PARCELS SHOWN HEREON MAY NOT COMPLY WITH STATE AND LOCAL SUBDIVISION ORDINANCES, AND NO LIABILITY IS ASSUMED FOR THE USE OF THE INFORMATION SHOWN HEREON. R & T CODE SEC. 327, 408.3, ETC.

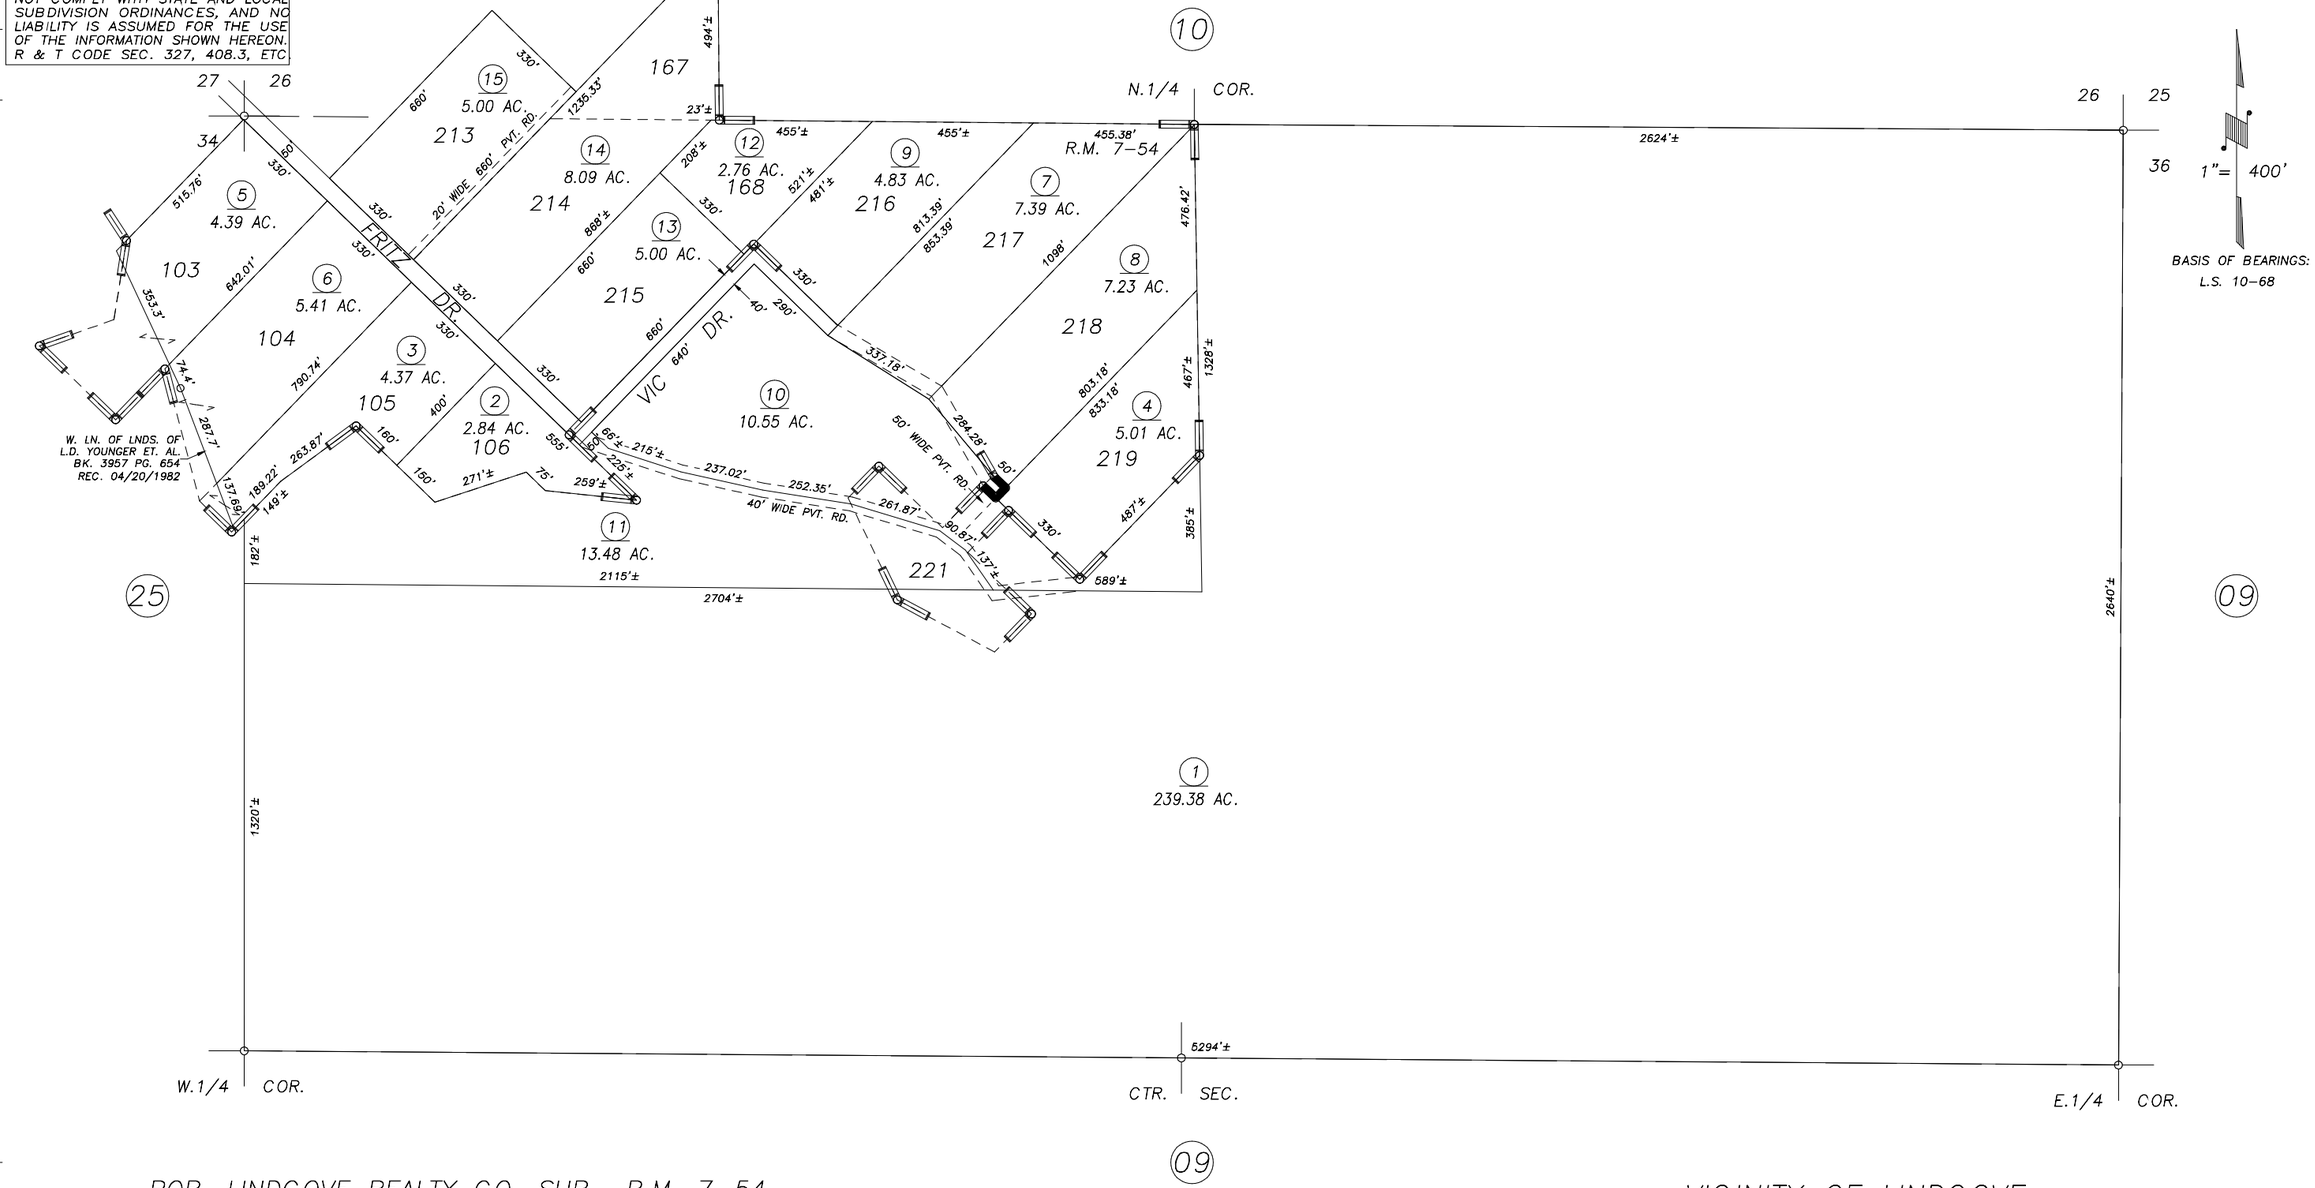

POR. LINDCOVE REALTY CO. SUB., R.M. 7–54

VICINITY OF LINDCOVE
ASSESSOR'S MAPS BK.115 , PG.26
COUNTY OF TULARE, CALIFORNIA, U.S.A.

NOTE: Assessor's Parcel Numbers Shown in Circles (1)
Assessor's Block Numbers Shown in Elipses (123)

REVISION	DATE	TECH
NOTE APNS 3 & 6	11/23/2016	ARL