DISCLAIMER

THIS MAP WAS PREPARED FOR LOCAL PROPERTY ASSESSMENT PURPOSES ONLY. THE PARCELS SHOWN HEREON MAY NOT COMPLY WITH STATE AND LOCAL SUBDIVISION ORDINANCES. NO LIABILITY IS ASSUMED FOR THE USE OF THE INFORMATION HEREON.

REVISED: 07/11/2013
REASON: DITCH UPDATE
CAD TECH: LLB

SEC'S. 5&8, T.19S., R.24E., M.D.B. & M.

TAX CODE AREA **119-01**
153-003
153-081 006-223
006-006 006-088

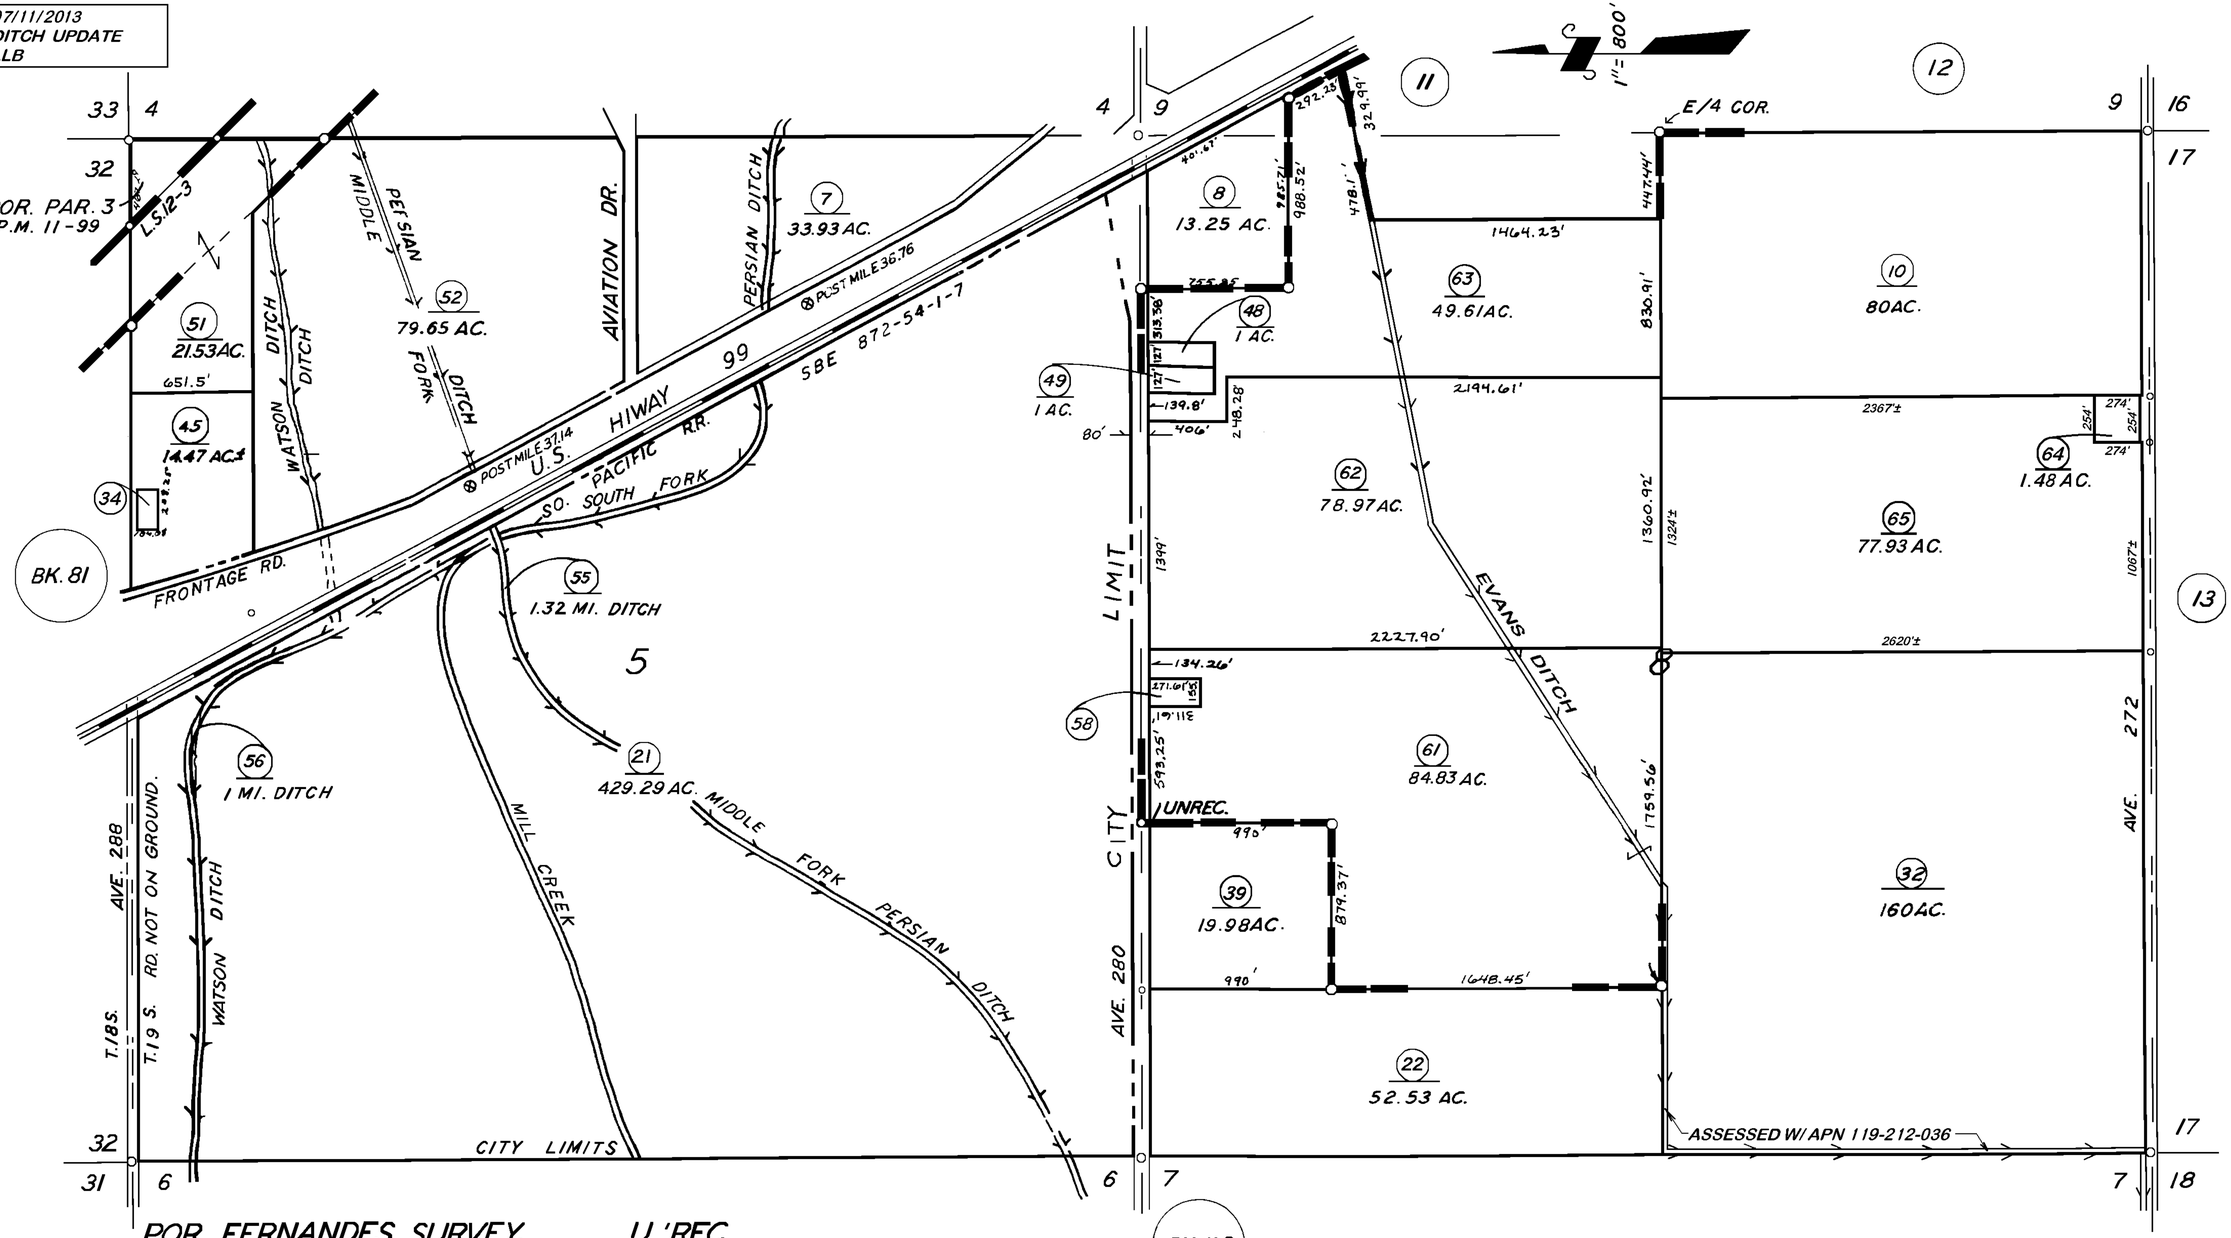

POR. FERNANDES SURVEY, U. 'REC.
POR. PARCEL MAP 1098, P.M. 11-99
POR. RECORD OF SURVEY, L.S. 12-3

VICINITY OF VISALIA

ASSESSOR'S MAPS BK. **119**, PG. **01**.
COUNTY OF TULARE, CALIF.

NOTE — ASSESSOR'S BLOCK NUMBERS SHOWN IN ELLIPSES
ASSESSOR'S PARCEL NUMBERS SHOWN IN CIRCLES