N1/2 OF NW1/4 OF NE1/4 SEC.2, T.19S. R.24E., M.D.B.&M.

Tax Area Codes 119–04
006–006
006–043

DISCLAIMER

THIS MAP WAS PREPARED FOR LOCAL PROPERTY ASSESSMENT PURPOSES ONLY AND THE PARCELS SHOWN HEREON MAY NOT COMPLY WITH STATE AND LOCAL SUBDIVISION ORDINANCES, AND NO LIABILITY IS ASSUMED FOR THE USE OF THE INFORMATION SHOWN HEREON.

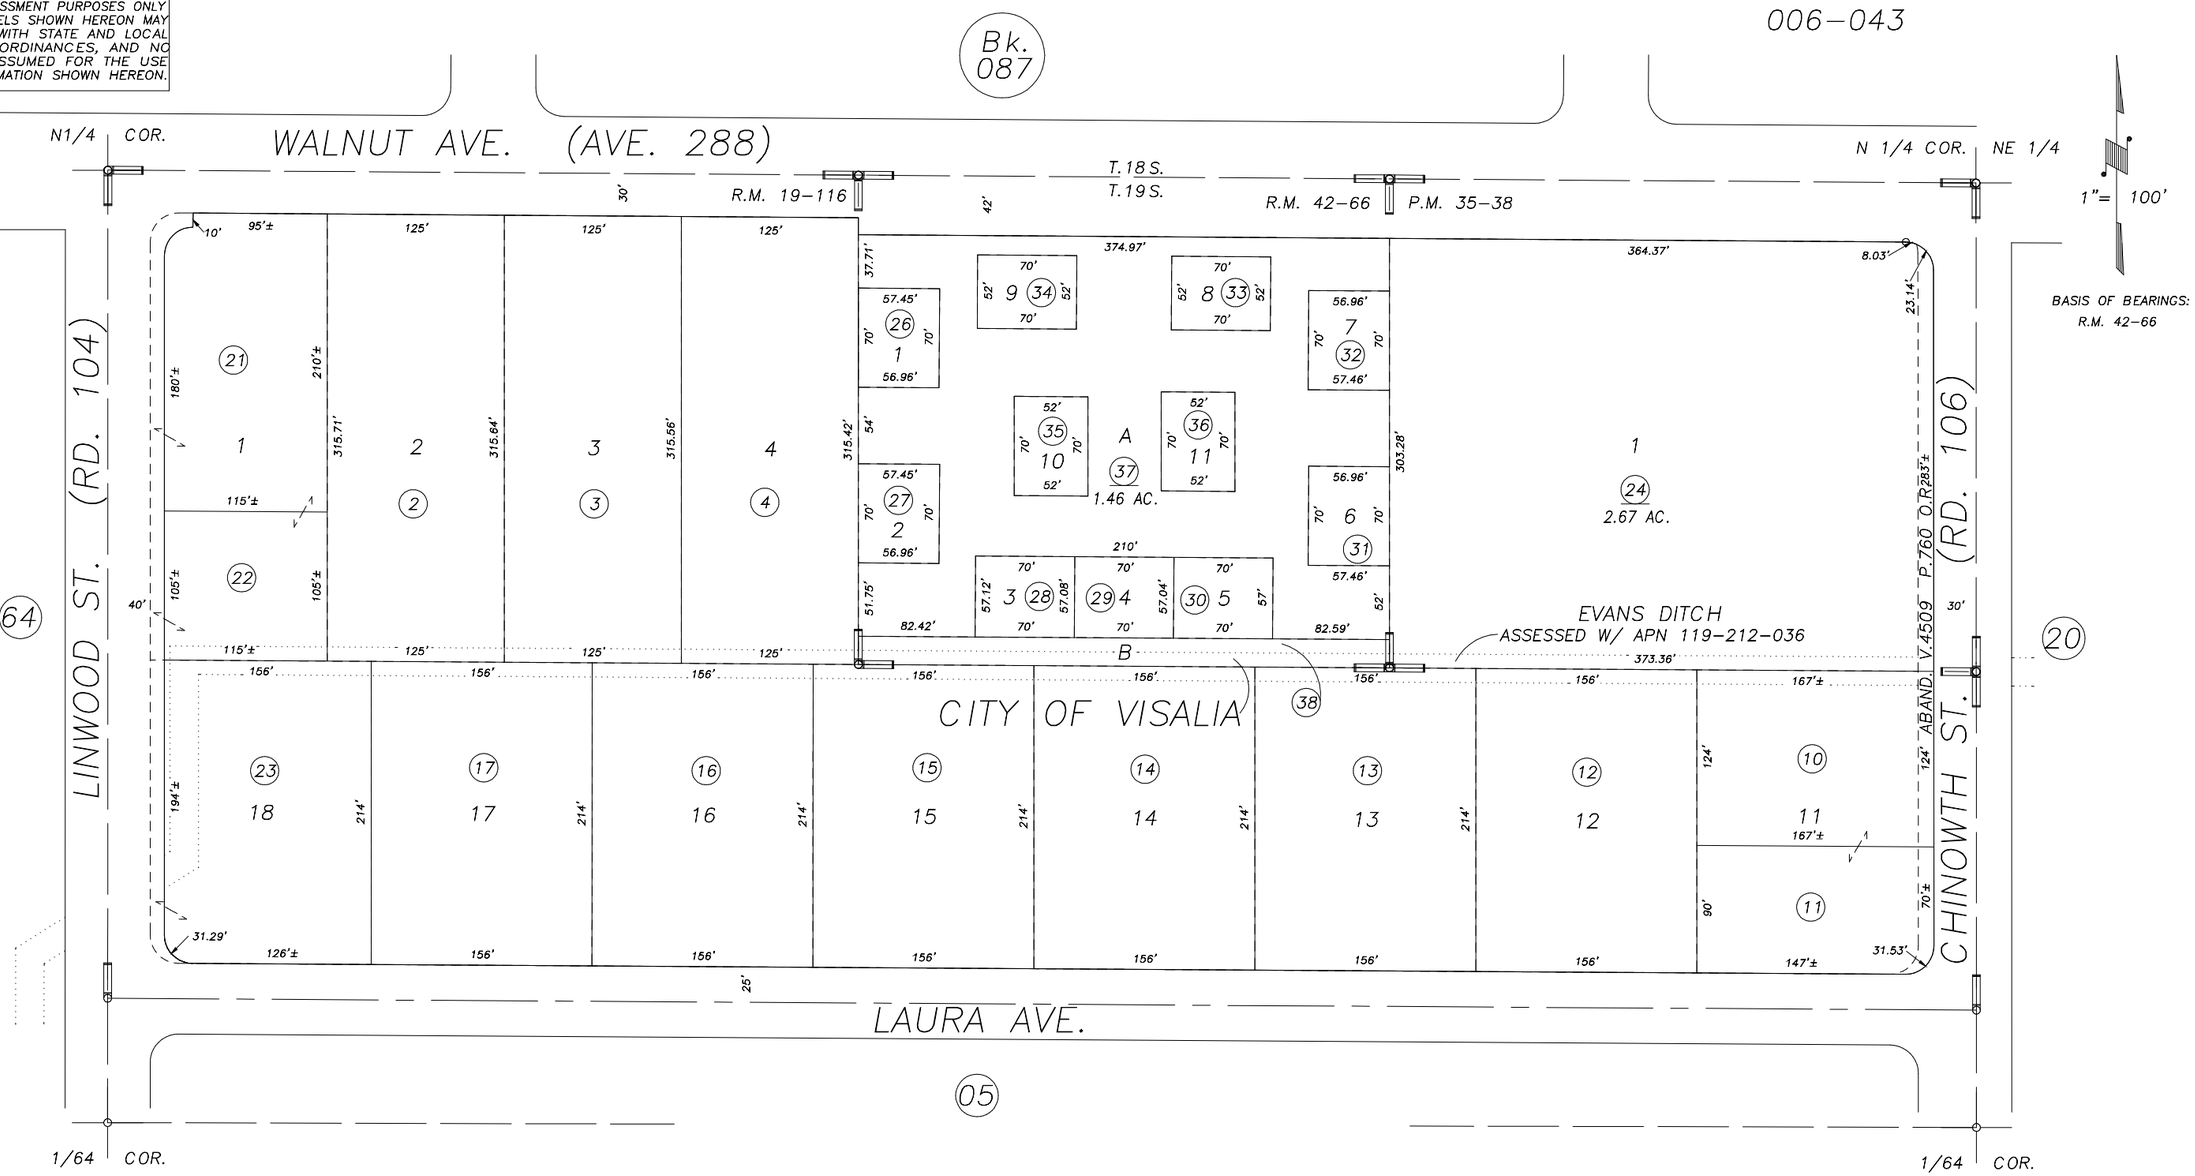

POR. TRACT NO. 86, R.M. 19–116
PARCEL MAP NO. 3436, P.M. 35–38
WALNUT VILLAGE, R.M. 42–66

CITY OF VISALIA
ASSESSOR'S MAPS BK.119 , PG.04
COUNTY OF TULARE, CALIFORNIA, U.S.A.

NOTE: Assessor's Parcel Numbers Shown in Circles (1)
Assessor's Block Numbers Shown in Elipses (123)

REVISION	DATE	TECH
DITCH UPDATE	07/11/2013	LLB