DISCLAIMER

THIS MAP WAS PREPARED FOR LOCAL PROPERTY ASSESSMENT PURPOSES ONLY. THE PARCELS SHOWN HEREON MAY NOT COMPLY WITH STATE AND LOCAL SUBDIVISION ORDINANCES. NO LIABILITY IS ASSUMED FOR THE USE OF THE INFORMATION HEREON.

REVISED: 09/27/2013
REASON: 2013-0026391
CAD TECH: KMS

POR. SW 1/4 OF SEC. 2, T.19 S., R.24 E., M.D.B. & M.

TAX CODE AREA 119-06
006-008
006-069

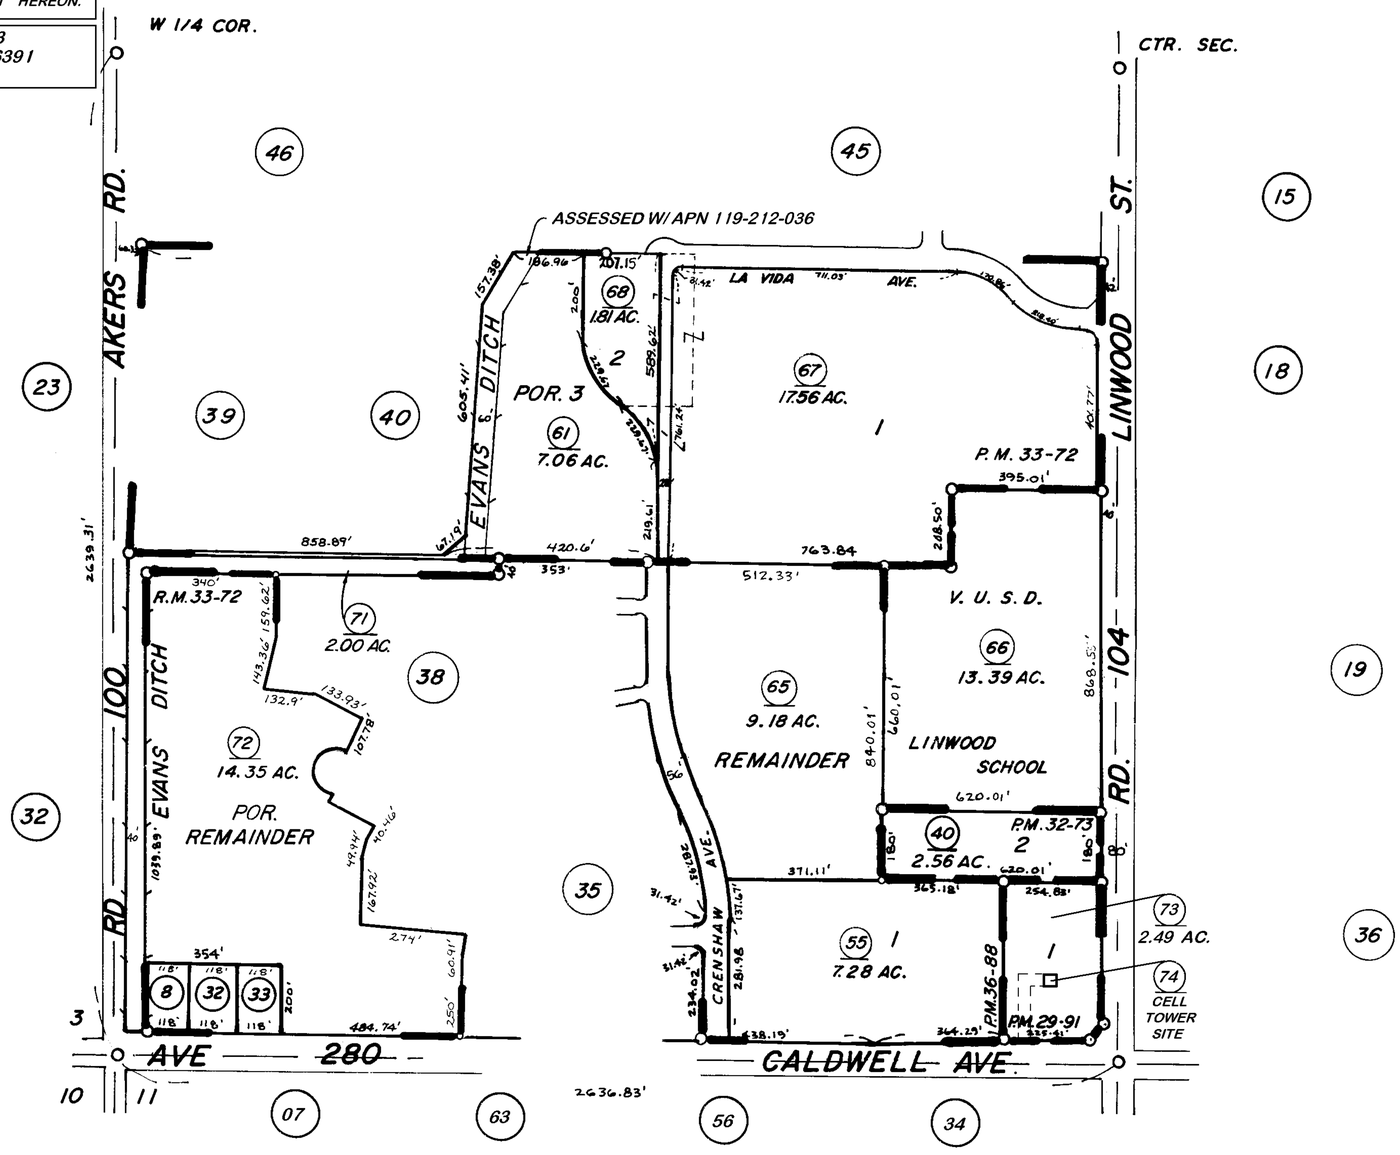

1" = 400'

PARCEL MAP 2300, P.M. 24-1
PARCEL MAP 2890, P.M. 29-91
POR. PARCEL MAP 3172, P.M. 32-73
POR. PARCEL MAP 3270, P.M. 33-72
POR. WESTWIND UNIT 2 R.M. 33-72
POR. PARCEL MAP 3585 P.M. 36-88

NOTE- ASSESSOR'S BLOCK NUMBERS SHOWN IN ELLIPSES
ASSESSOR'S PARCEL NUMBERS SHOWN IN CIRCLES

CITY OF VISALIA
ASSESSOR'S MAPS BK. 119, PG. 06.
COUNTY OF TULARE, CALIF.