S1/2 SEC.9, T.19S., R.24E., M.D.B.&M.

Tax Area Codes 119–12
153–003
153–081
153–082

DISCLAIMER

THIS MAP WAS PREPARED FOR LOCAL PROPERTY ASSESSMENT PURPOSES ONLY AND THE PARCELS SHOWN HEREON MAY NOT COMPLY WITH STATE AND LOCAL SUBDIVISION ORDINANCES, AND NO LIABILITY IS ASSUMED FOR THE USE OF THE INFORMATION SHOWN HEREON.

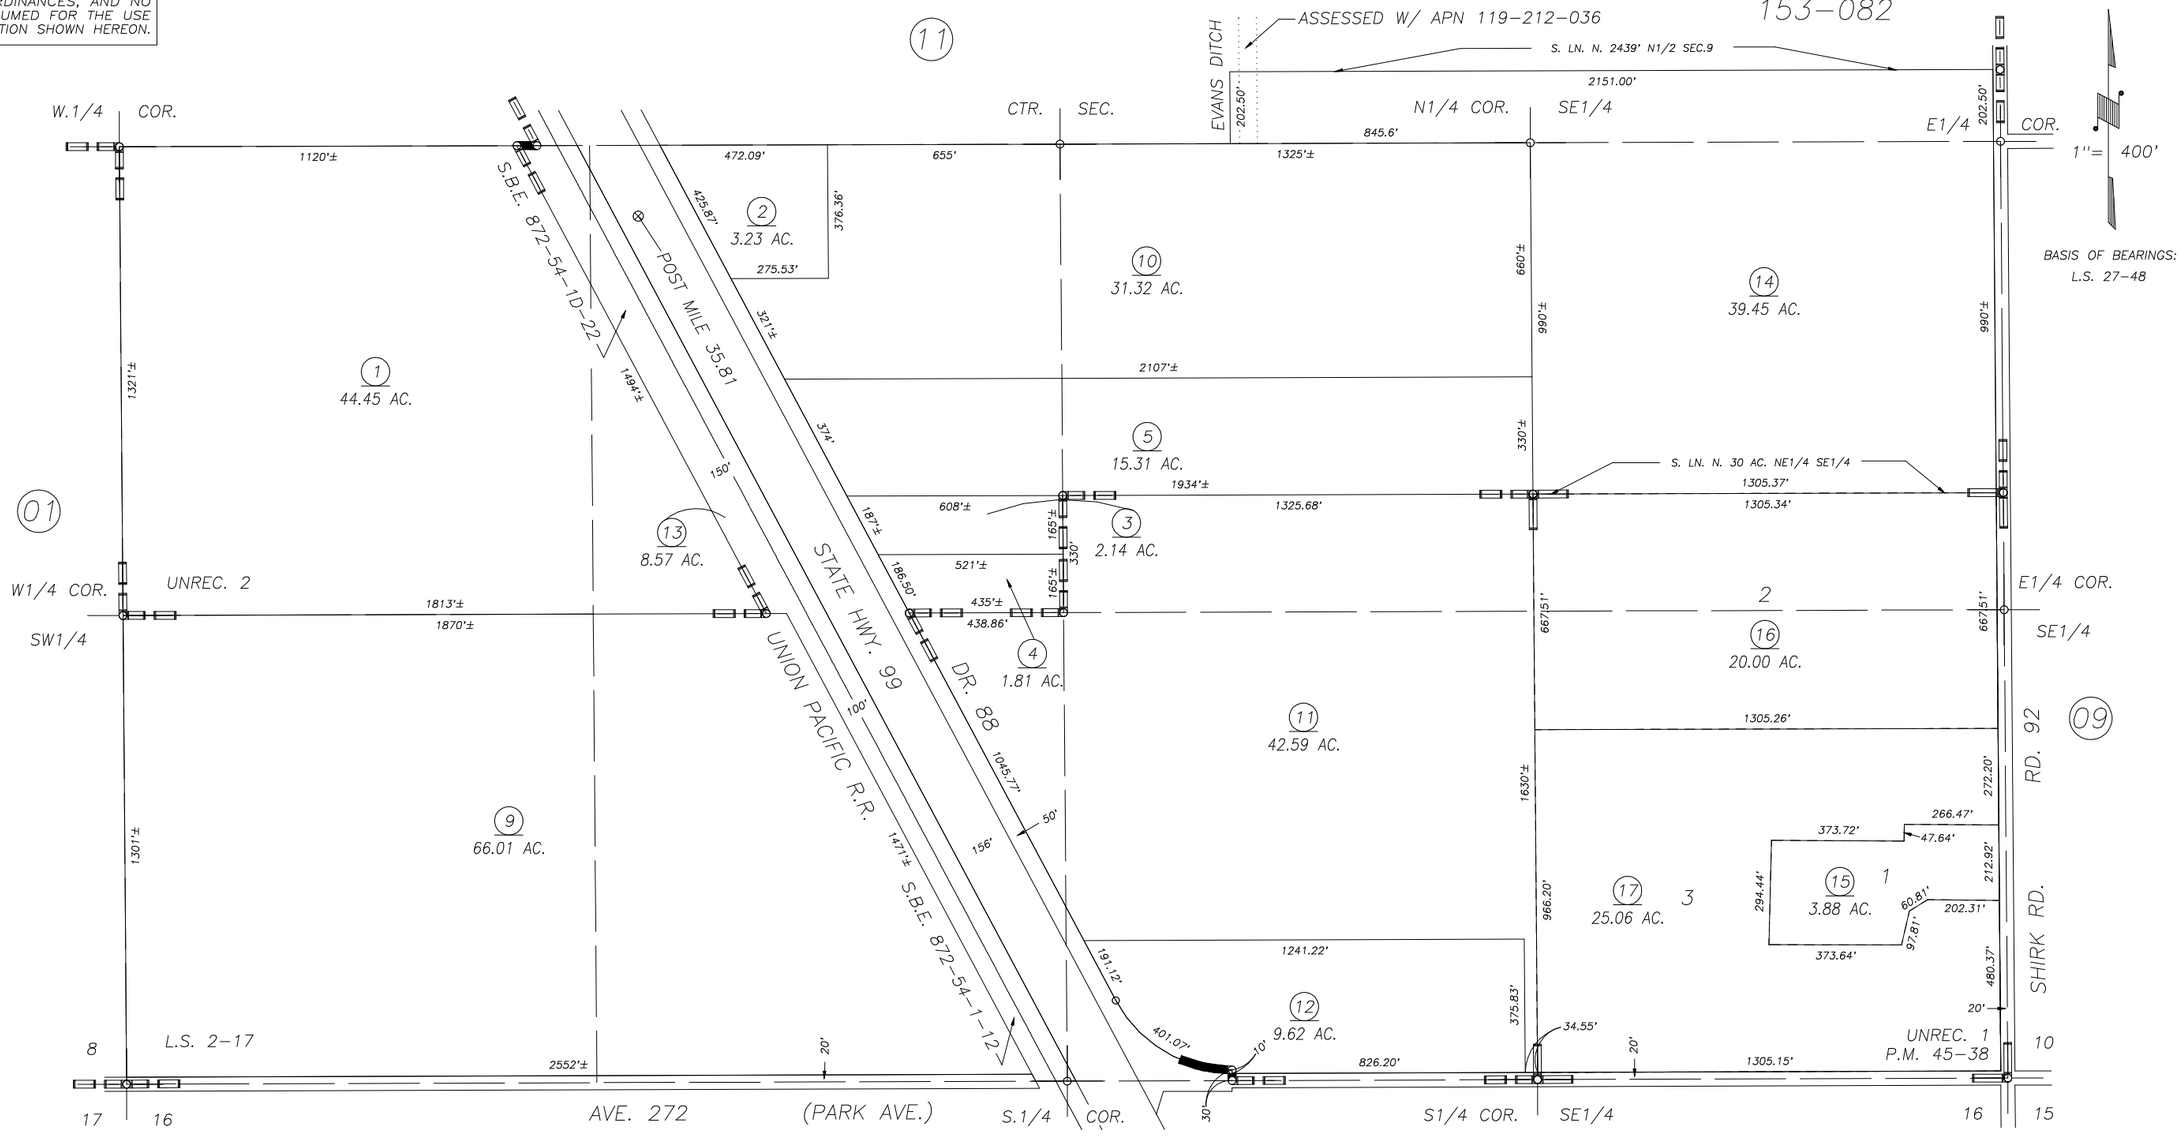

POR. RECORD OF SURVEY, L.S. 1–19 (E.LN.SEC.)
POR. RECORD OF SURVEY, L.S. 2–17
GUERIN SURVEY, UNREC. 1
POR. FERNANDES SURVEY, UNREC. 2
POR. RECORD OF SURVEY, L.S. 20–17 (SEC. 9, ETC.)
PARCEL MAP NO. 4433, P.M. 45–38

13

VICINITY OF VISALIA
ASSESSOR'S MAPS BK. 119 , PG. 12
COUNTY OF TULARE, CALIFORNIA, U.S.A.

NOTE: Assessor's Parcel Numbers Shown in Circles (1)
Assessor's Block Numbers Shown in Elipses (123)

REVISION	DATE	TECH
DITCH UPDATE	07/11/2013	LLB