70
12

NLY. POR. OF SW 1/4 OF NE 1/4 SEC. 2, T.19S., R.24E., M.D.B. & M.

TAX CODE AREA **119-16**

6-008

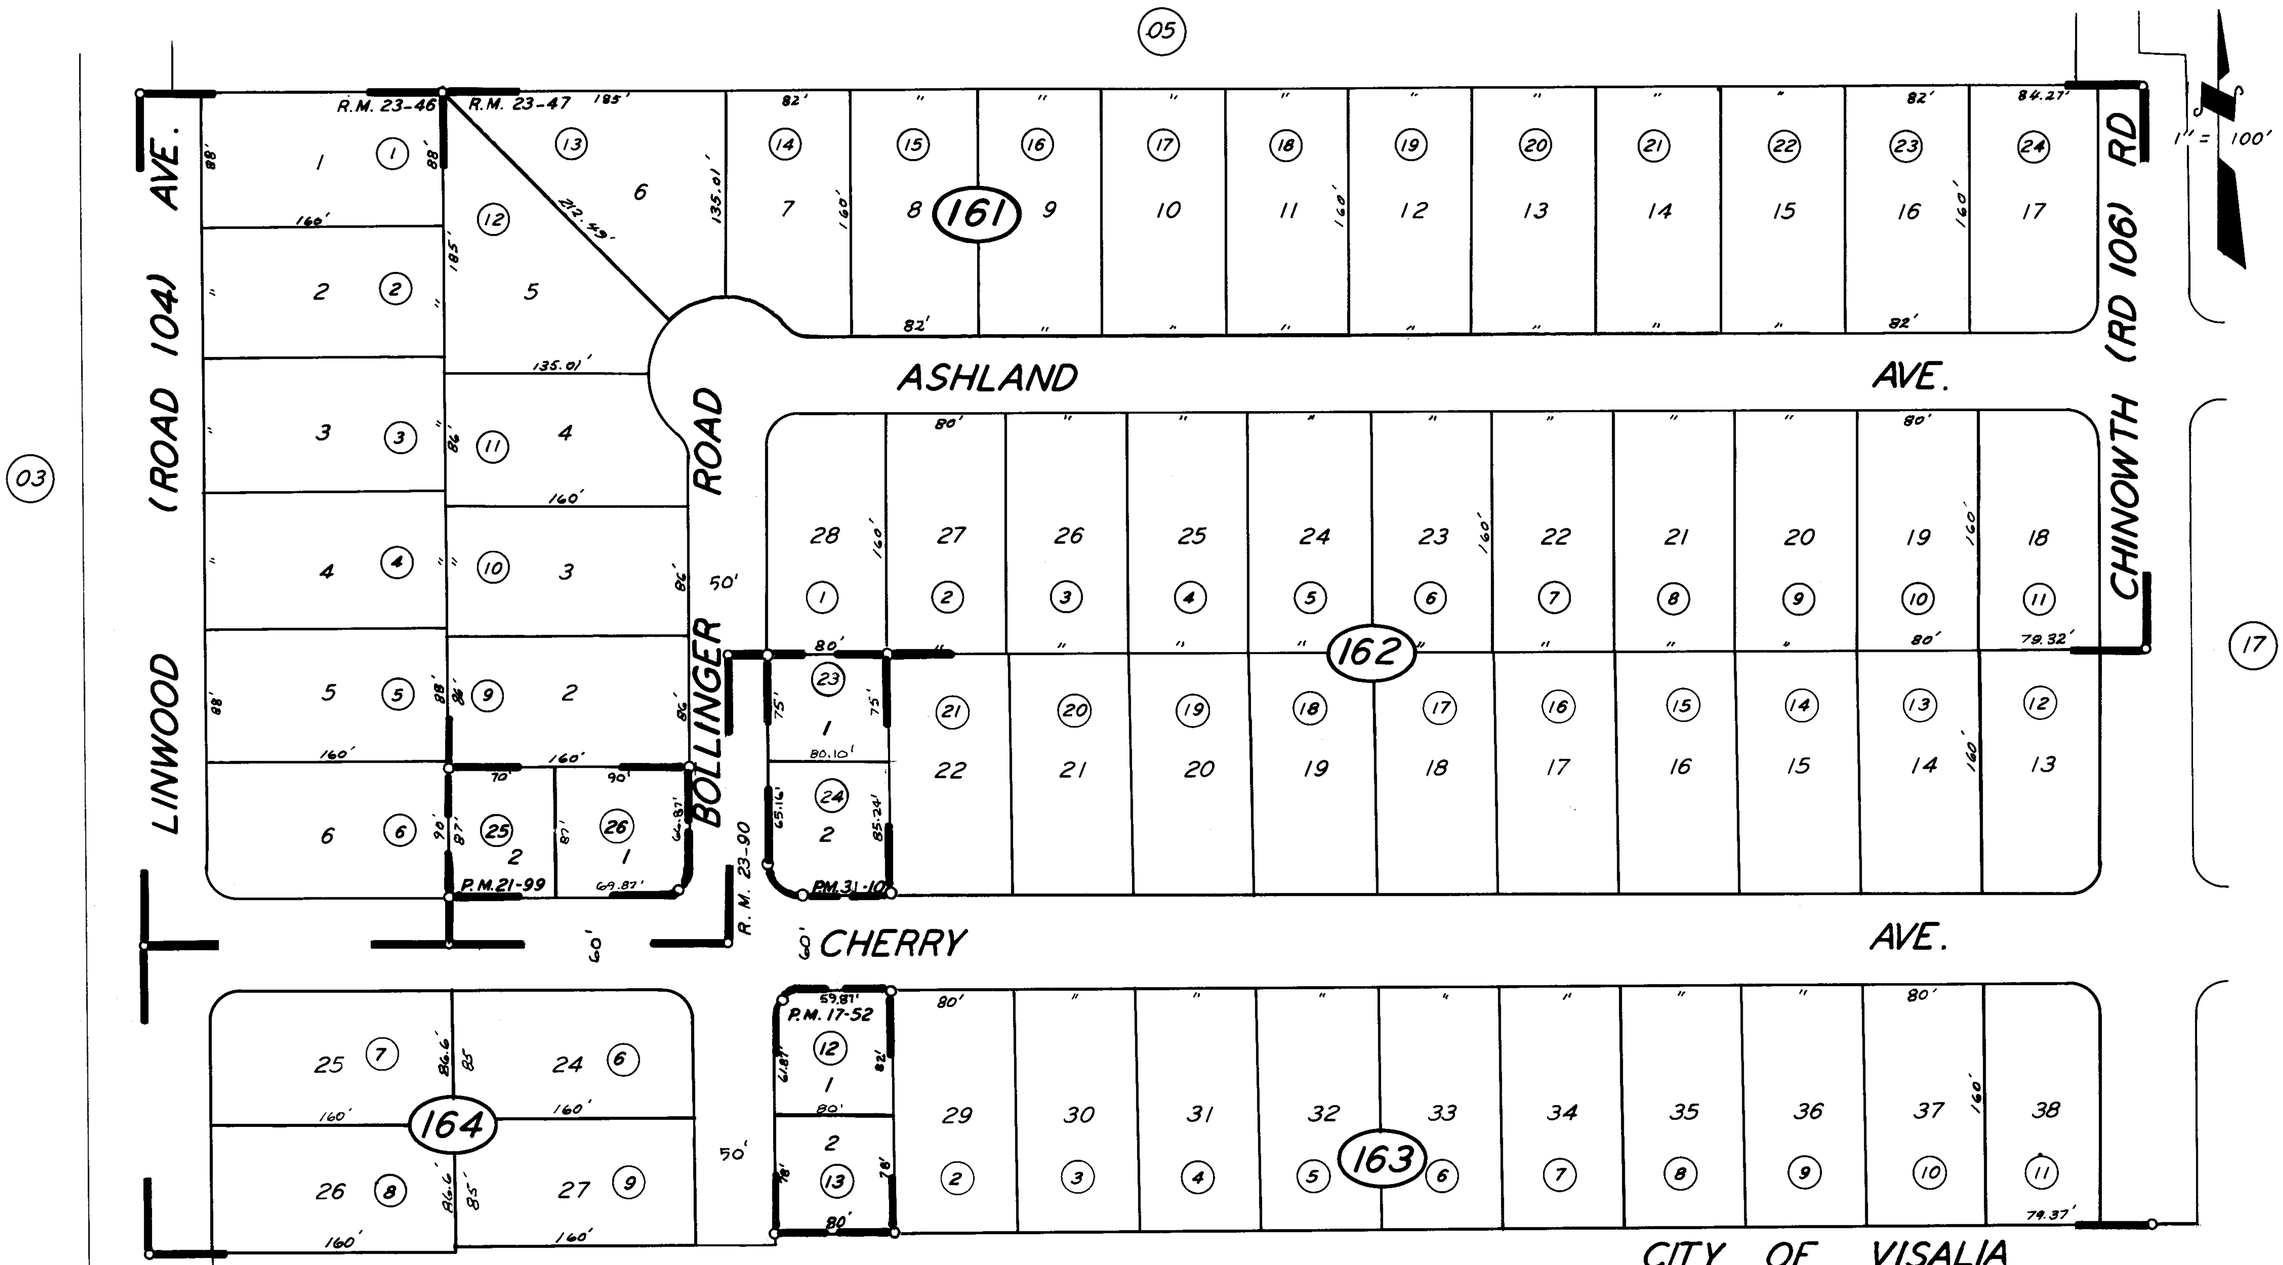


TRACT NO. 373, UNIT 1, R.M. 23-46
TRACT NO. 373, UNIT 2, R.M. 23-47
TRACT NO. 373, UNIT 3, R.M. 23-90
PARCEL MAP 1651, P.M. 17-52
PARCEL MAP 2098, P.M. 21-99
PARCEL MAP 3009, P.M. 31-10

CITY OF VISALIA
ASSESSOR'S MAPS BK. 119, PG. 16.
COUNTY OF TULARE, CALIF.

NOTE — ASSESSOR'S BLOCK NUMBERS SHOWN IN ELLIPSES
ASSESSOR'S PARCEL NUMBERS SHOWN IN CIRCLES