POR. SE ¼ OF NE ¼ SEC. 2, T.19S., R.24E., M.D.B.&M.

TAX CODE AREA 6-008

119-25

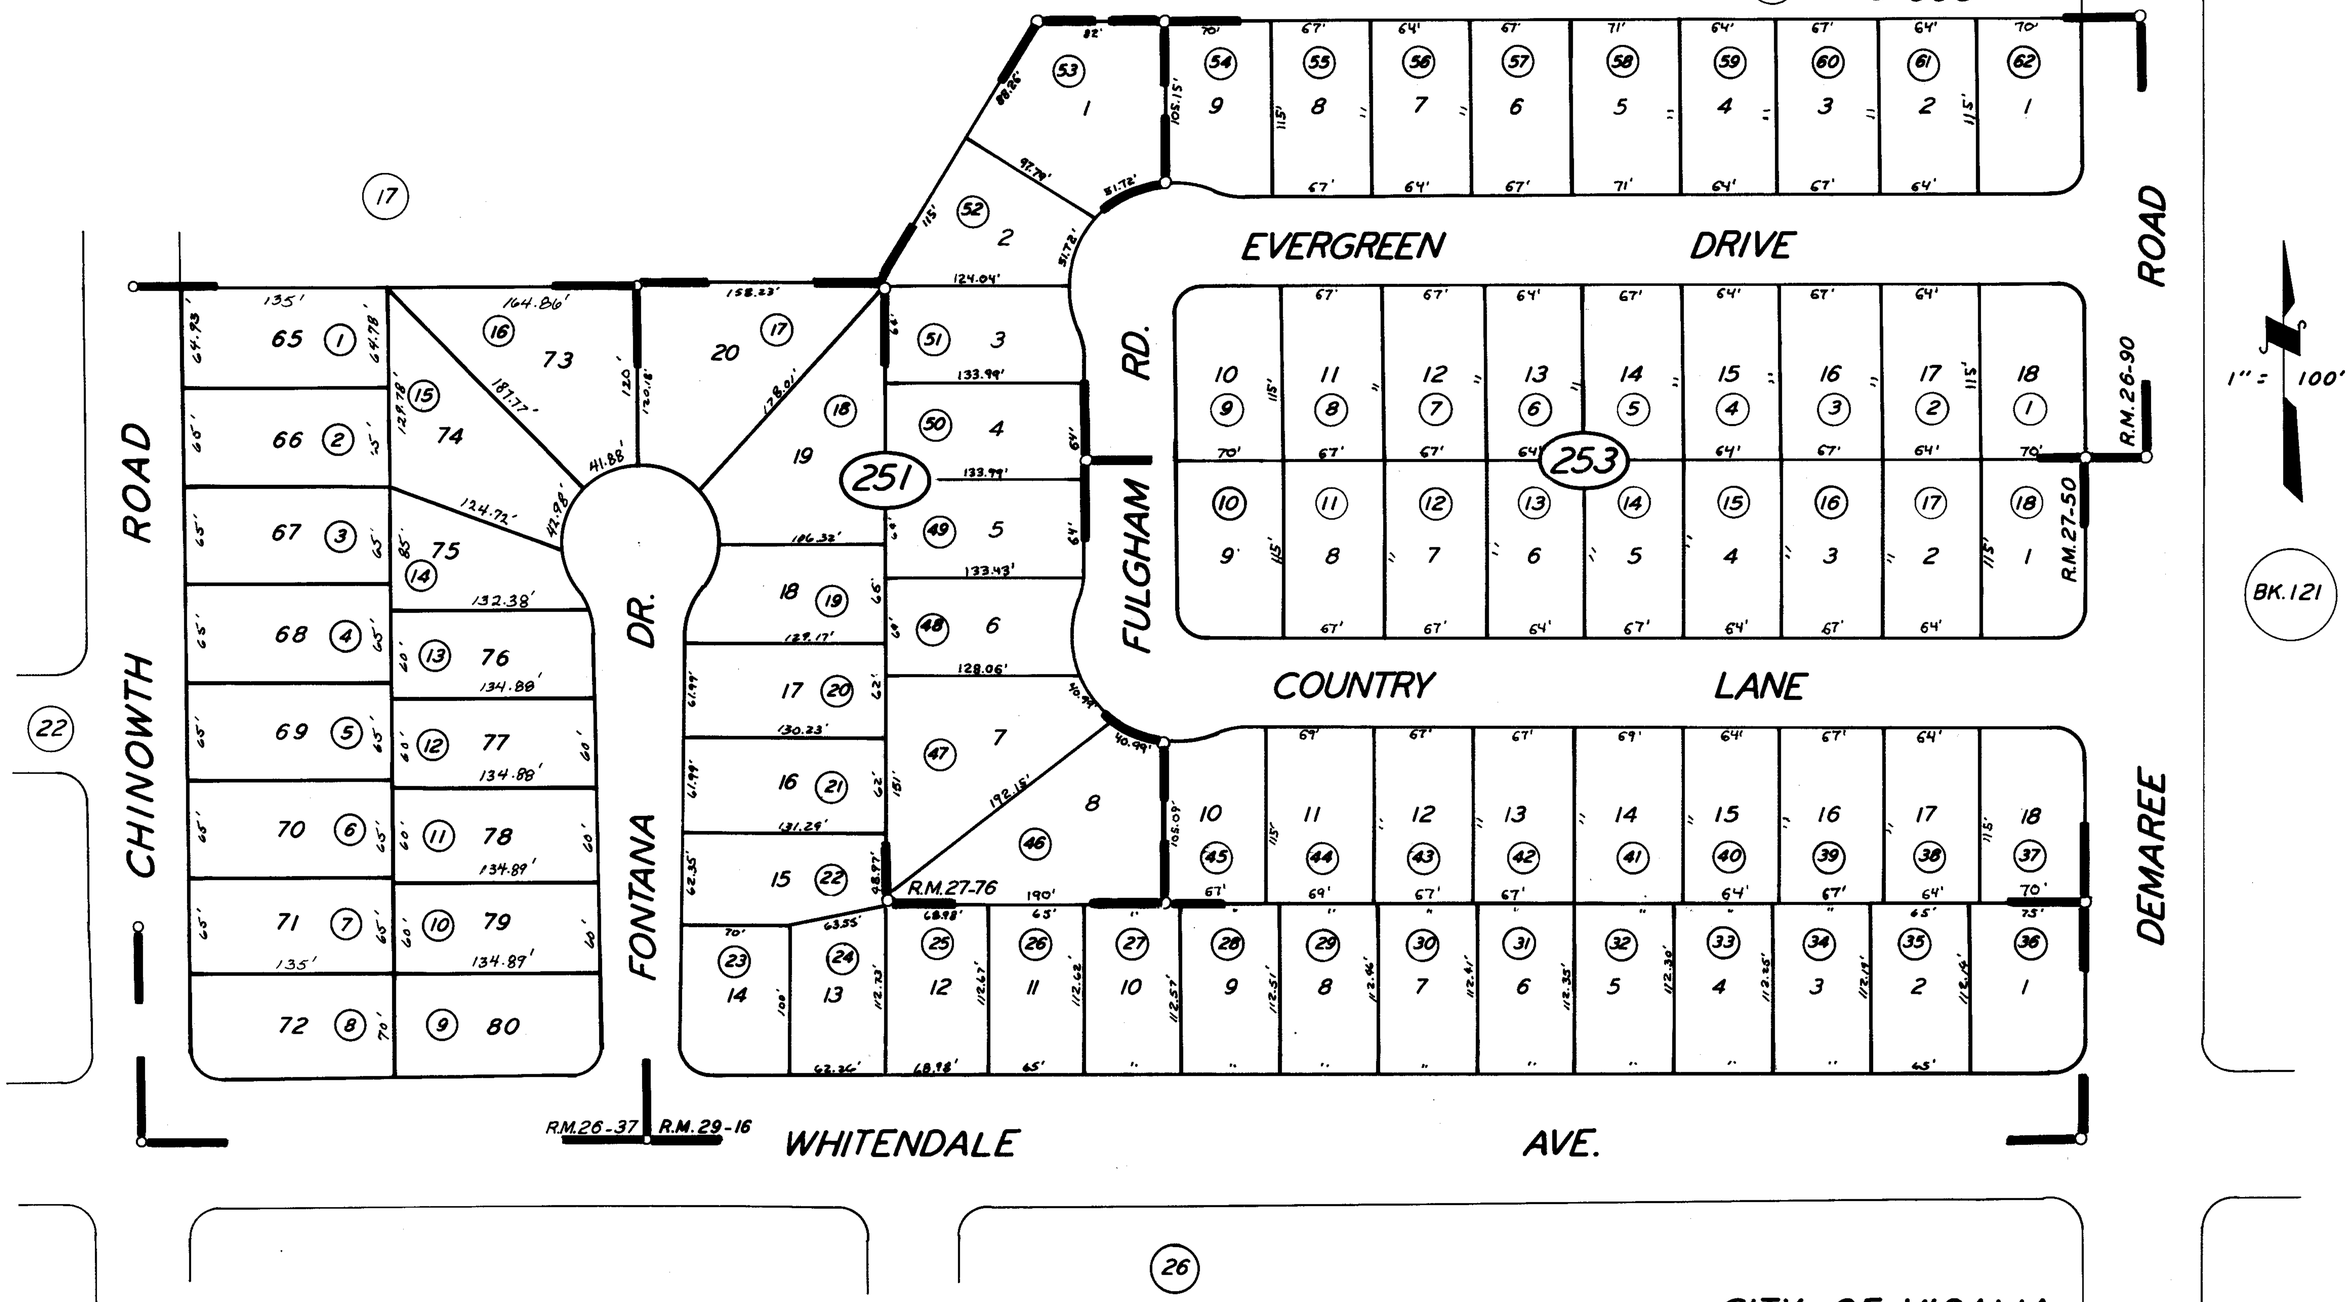

SUNSET WEST NO.6 . . . R.M. 29-16
POR. FONTANA ESTATES UNIT NO.3 R.M. 26-37
SUNSET WEST NO. 2 R.M. 26-90
SUNSET WEST NO. 3 R.M. 27-50
SUNSET WEST NO. 3-A R.M. 27-76

CITY OF VISALIA
ASSESSOR'S MAPS BK. 119, PG. 25
COUNTY OF TULARE, CALIF.

NOTE—ASSESSOR'S BLOCK NUMBERS SHOWN IN ELIPSES
ASSESSOR'S PARCEL NUMBERS SHOWN IN CIRCLES