TAX CODE AREA 119-26
6-008

POR. NE 1/4 OF SE 1/4 SEC. 2, T.19S., R.24E., M.D.B.&M.

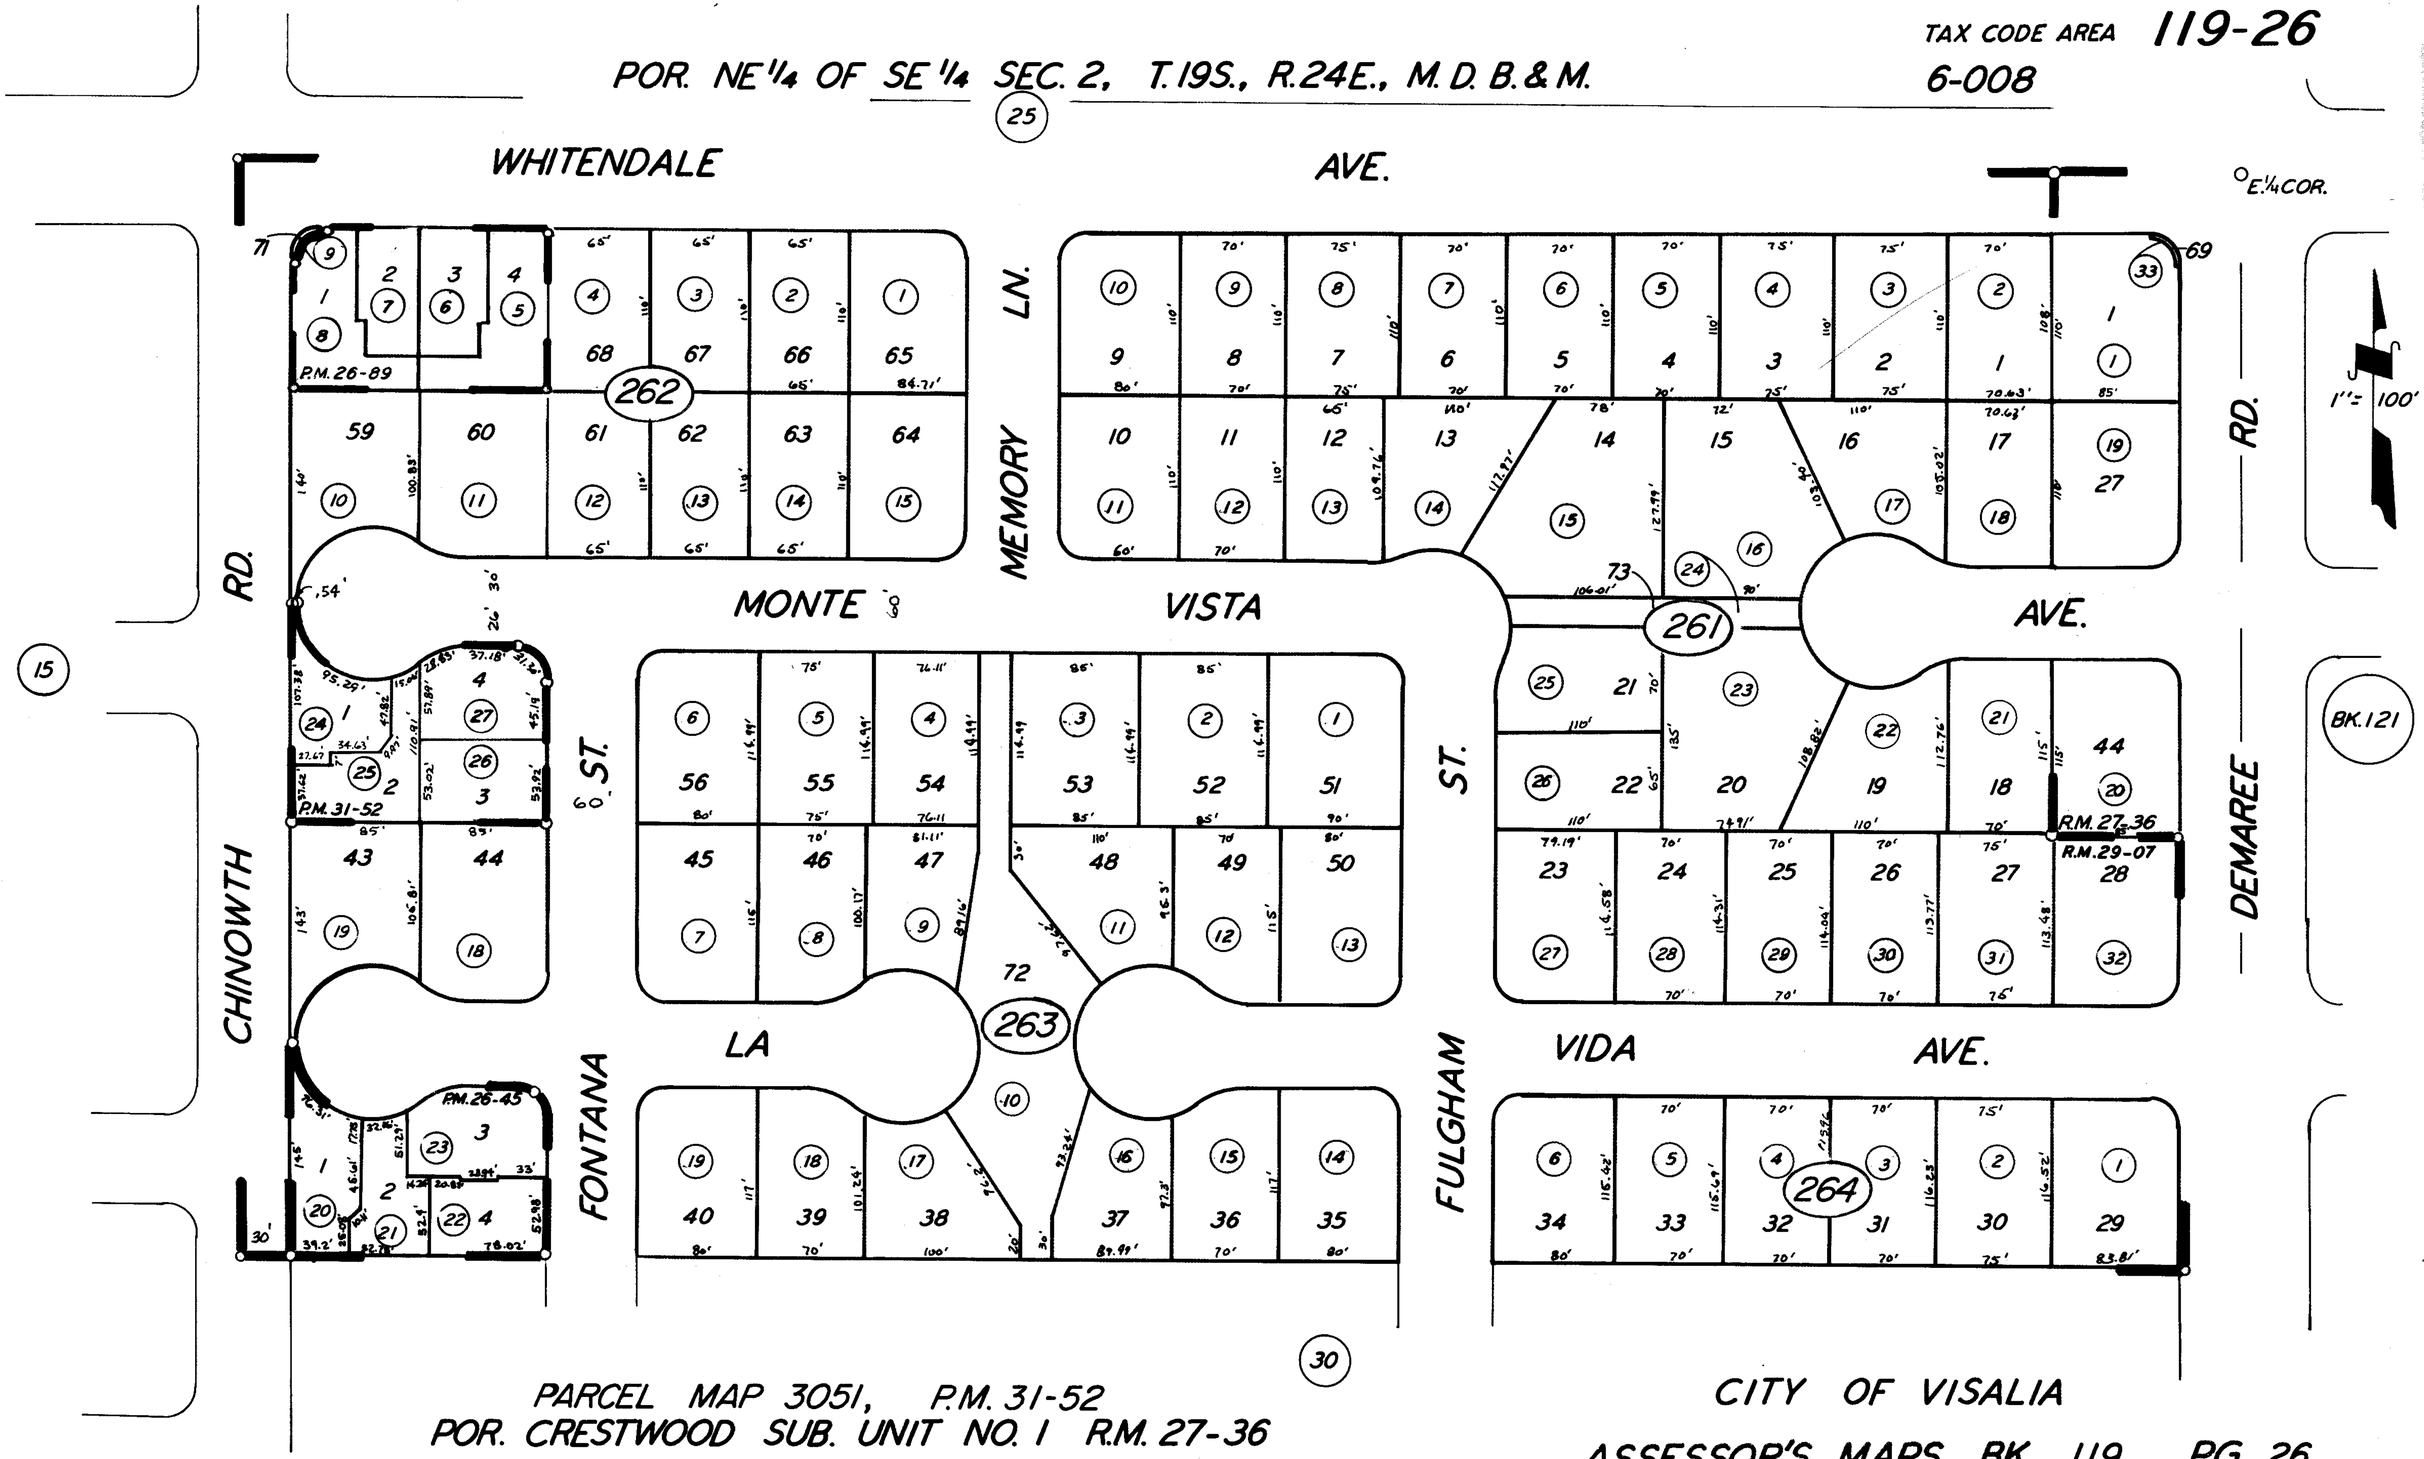

PARCEL MAP 3051, P.M. 31-52
POR. CRESTWOOD SUB. UNIT NO. 1 R.M. 27-36
CRESTWOOD SUB. UNIT NO. 4 R.M. 29-07
PARCEL MAP 2544, P.M. 26-45
PARCEL MAP 2588, P.M. 26-89

CITY OF VISALIA
ASSESSOR'S MAPS BK. 119 PG. 26
COUNTY OF TULARE, CALIF.

NOTE—ASSESSOR'S BLOCK NUMBERS SHOWN IN ELIPSES
ASSESSOR'S PARCEL NUMBERS SHOWN IN CIRCLES